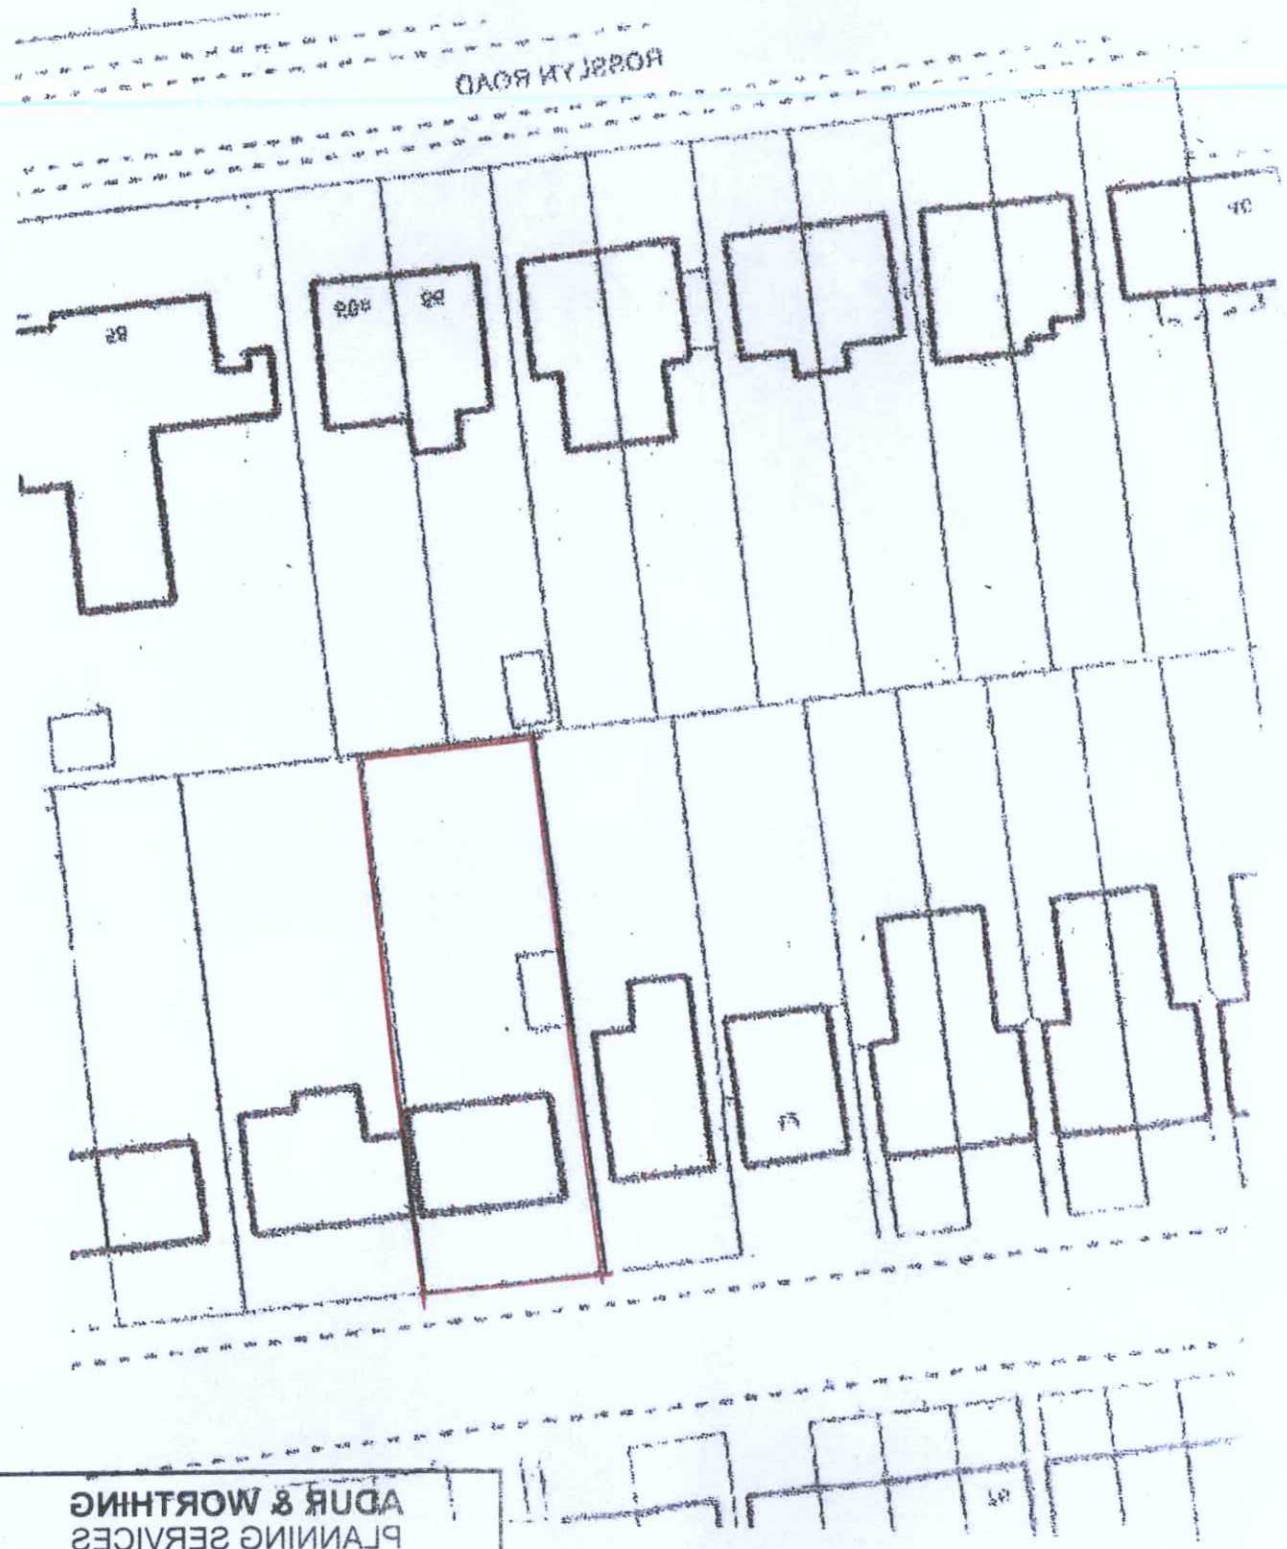

Block Plan 1:500

0 10



Site Location Plan 1:1250

0 30

ADUR & WORTHING PLANNING SERVICES	
PLAN AWDM/1523/14	
DATE VALID	11 NOV 2014

75 Gordon Road
Shoreham by Sea

(A3)

Mel Humphrey
MRICS MBEng
39 Northease Drive
Hove
East Sussex BN3 8PQ
Mob. 07701055182
Email. mel_humphrey_uk@yahoo.co.uk