



EXISTING FRONT ELEVATION
scale 1:100

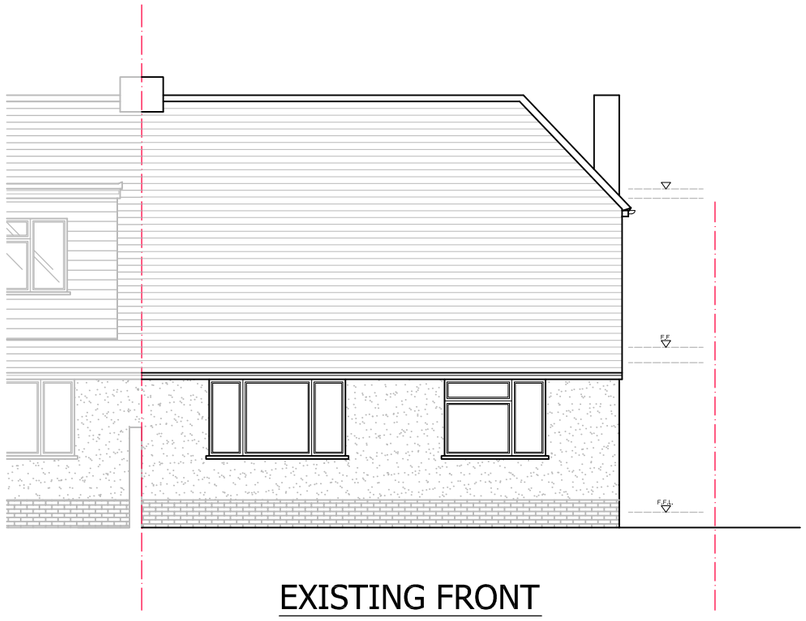

EXISTING SIDE (EAST) ELEVATION
scale 1:100



EXISTING FRONT ELEVATION
scale 1:100

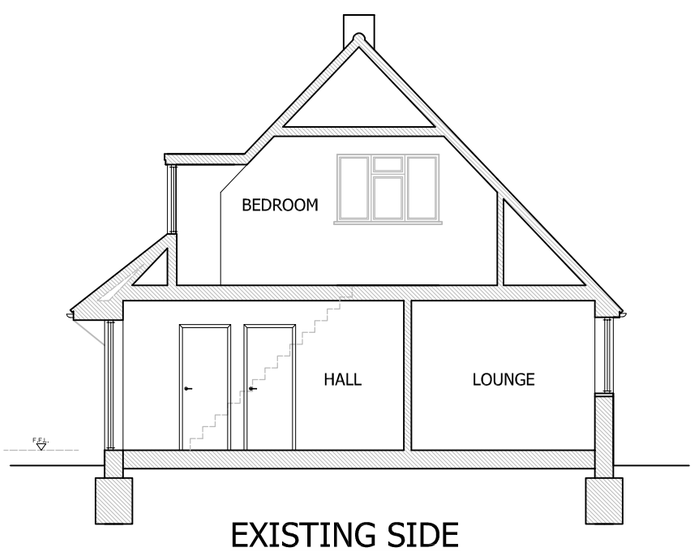

EXISTING SIDE (WEST) ELEVATION
scale 1:100

CADGUYS ARCHITECTURAL SERVICES
18 Cranmore Road,
Chislehurst, Kent, BR7 6ES
T: 0751 20 90 919
E: Cadguys@mail.com
W: www.cadguys.co.uk
CAD GUYS
07512090919
www.cadguys.co.uk
cadguys@mail.com

Project: 11 HAWKINS ROAD, SHOREHAM-BY-SEA, BN43 6TJ

Drawing Title: Existing Elevations
Date: OCT-2021
Scale: 1:100/A3
Project No.: CG-224
Drawing No.: PL/03
Drawn by/Checked by: SM

Rev	Date	Details
A	211021	Initial drawings sent out for review

Do not scale from this drawing. Dimensions to be verified on site by contractor prior to commencement of work

This is the copyright of the practice and may not be reproduced in part or in whole without the prior written consent of the practice.