




Existing Side (East) Elevation

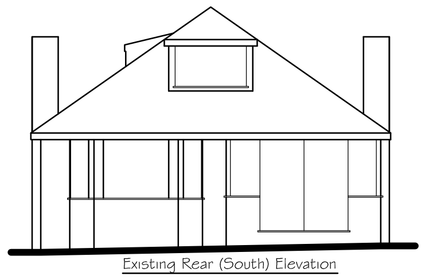


Existing Rear (South) Elevation

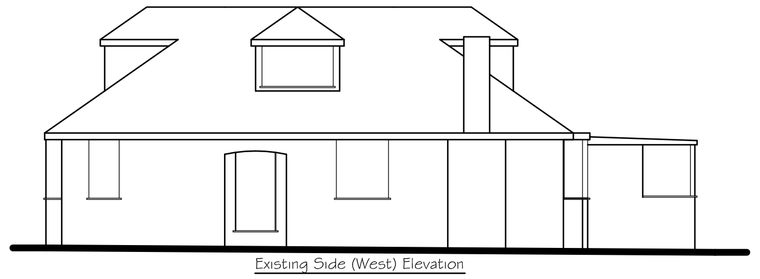


Existing Side (West) Elevation

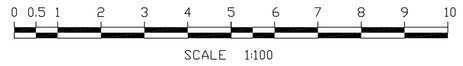


SCALE 1:100

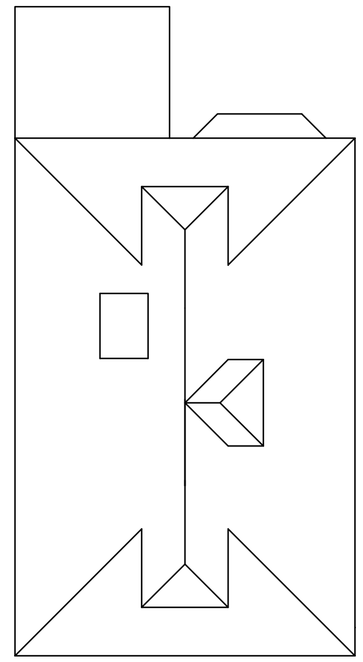

Existing Roof Plan

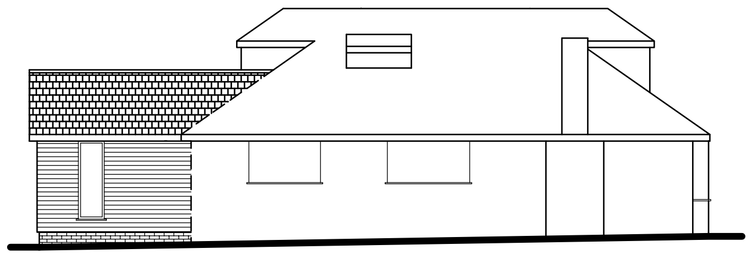


Proposed Side (East) Elevation

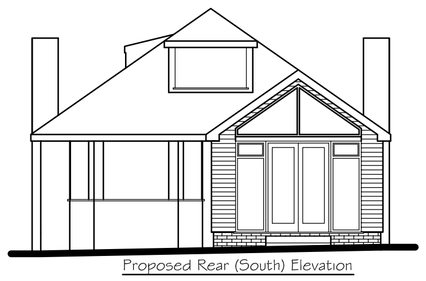

Proposed Rear (South) Elevation


Cladding to be Eurocell exterior cladding in Soft Green

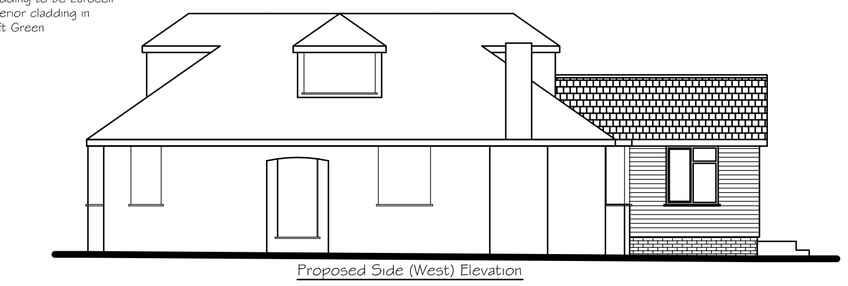

Proposed Side (West) Elevation



SCALE 1:100

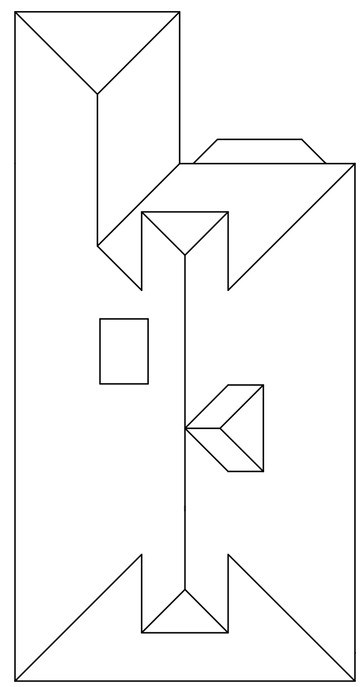

Proposed Roof Plan

Tony Rogers
Building Consultants
Address: 40 Dawn Crescent, Upper Beeding
West Sussex, BN44 3WH
Telephone: 01903 815225 Fax: 01903 815225

Rev.	Date:	Revision Description:
A	August 2024	Cladding added to walling

Client: Mr & Mrs R Pettitt

Address: 6 Ashfold Avenue
Worthing
West Sussex
BN14 0AP

Project: Proposed single storey rear extension

Scale: 1:100
Paper Size A1

Date: April 2023

Drawing No: 23/1541/02

Drawn By: AWR

Revision: A