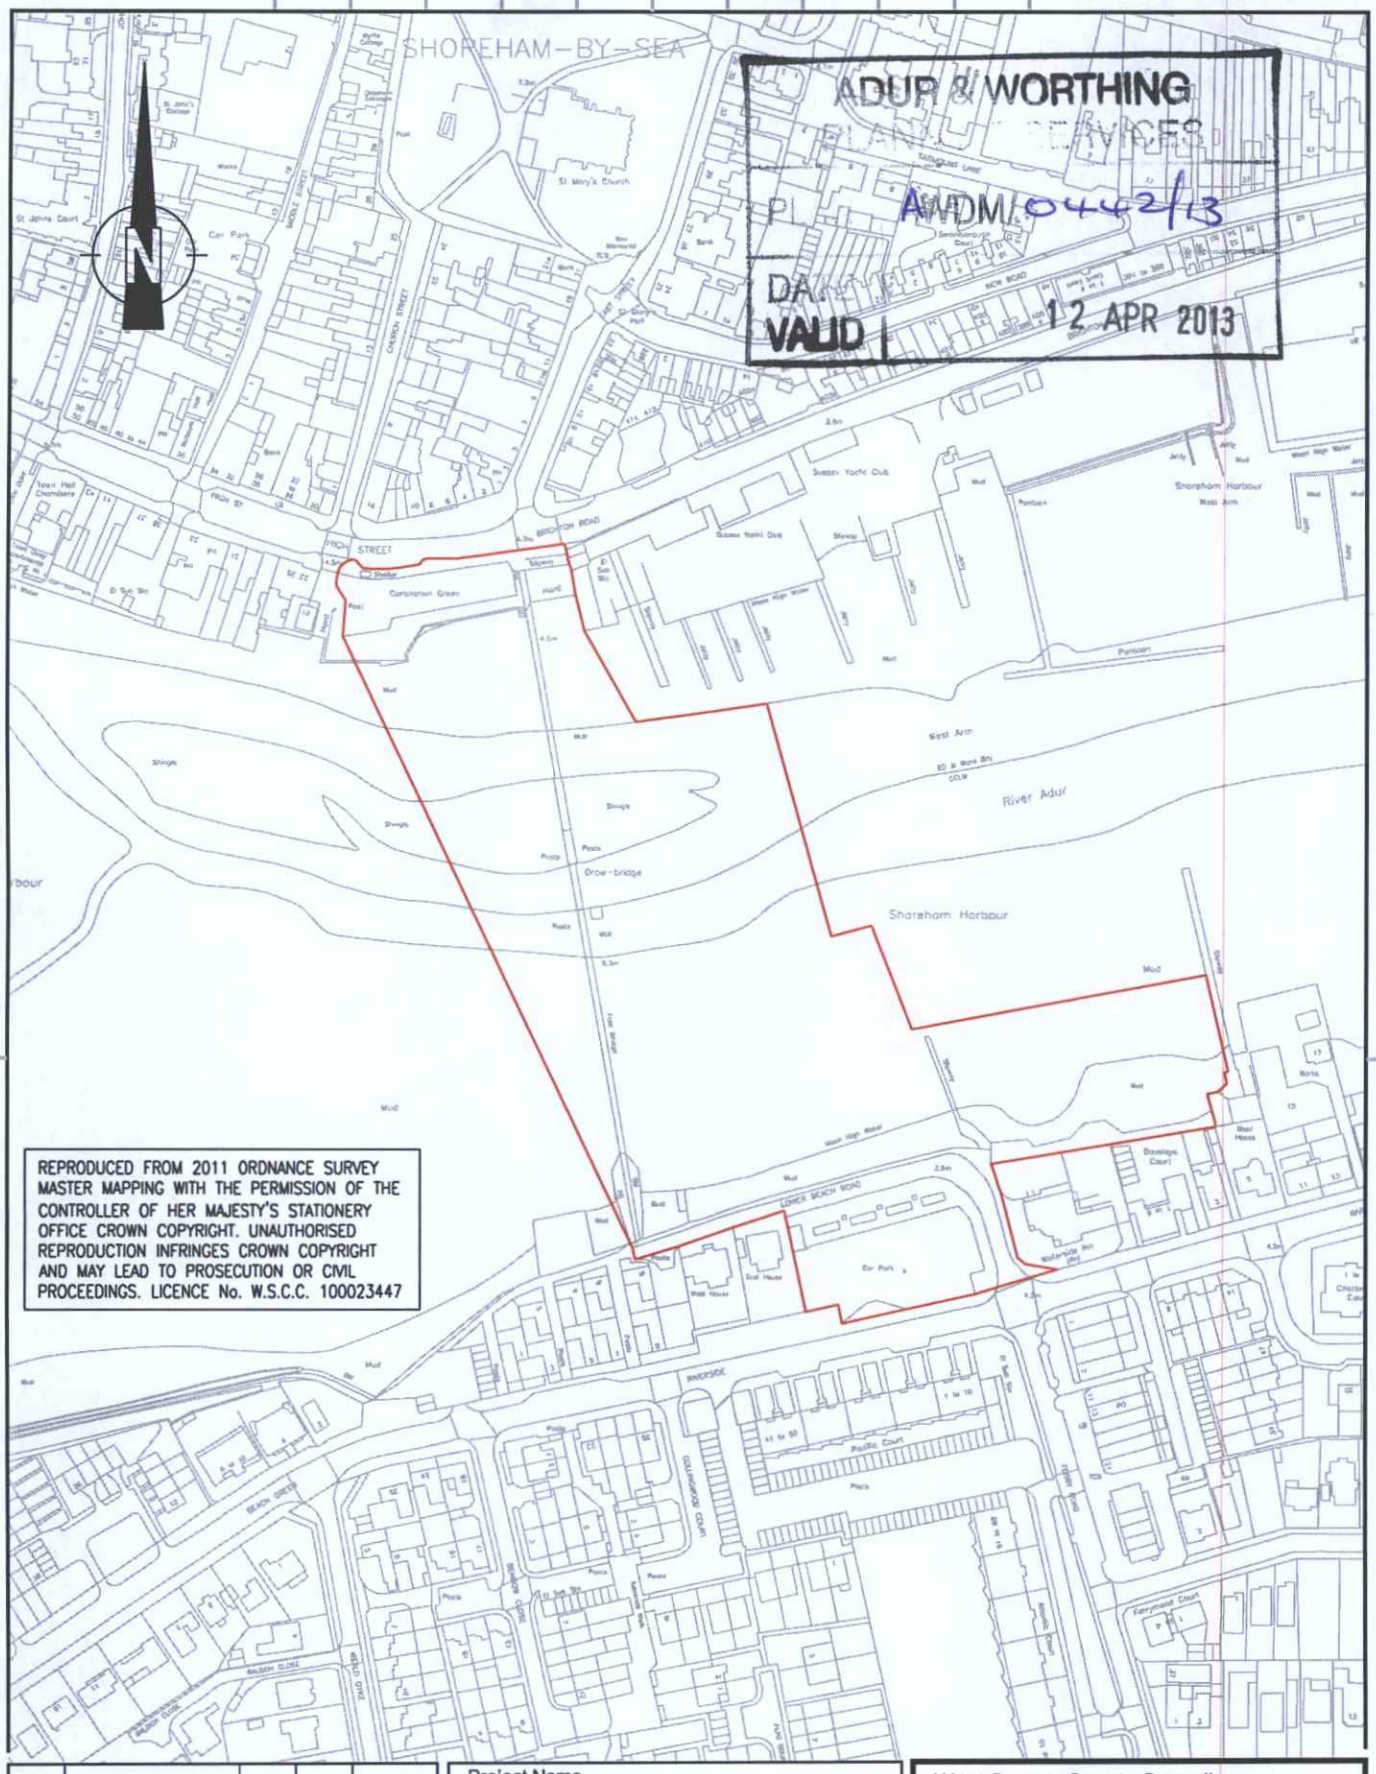


Rev	Revision details	Chkd	Appd	Date

Drawn: RJH	✓	For comment
Chkd: RJH		For tender
Appd: TB		For construction
Date: 16.08.11.		As constructed
File ref: g:\projects\ IWP Ref: N/A		

Project Name

Shoreham Connect2 Footbridge Replacement

Drawing Title

Site Location Plan

Original Drawing Size :	A4
Scale : 1:2500	Dimensions : -

West Sussex County Council
Resources and Performance
County Hall,
West Street
Chichester
West Sussex
PO19 1RH
(01243) 642105

west sussex county council

Drawing No	Rev
14062/006	