PLAIN CONCRETE TILES TO ROOF.

ALL WALLS STOCK BRICKS.

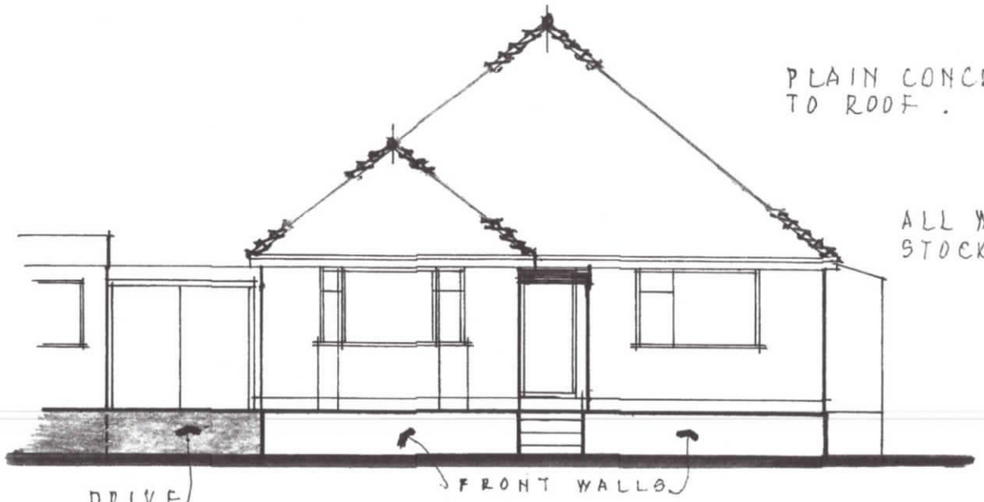

FRONT (NORTH)

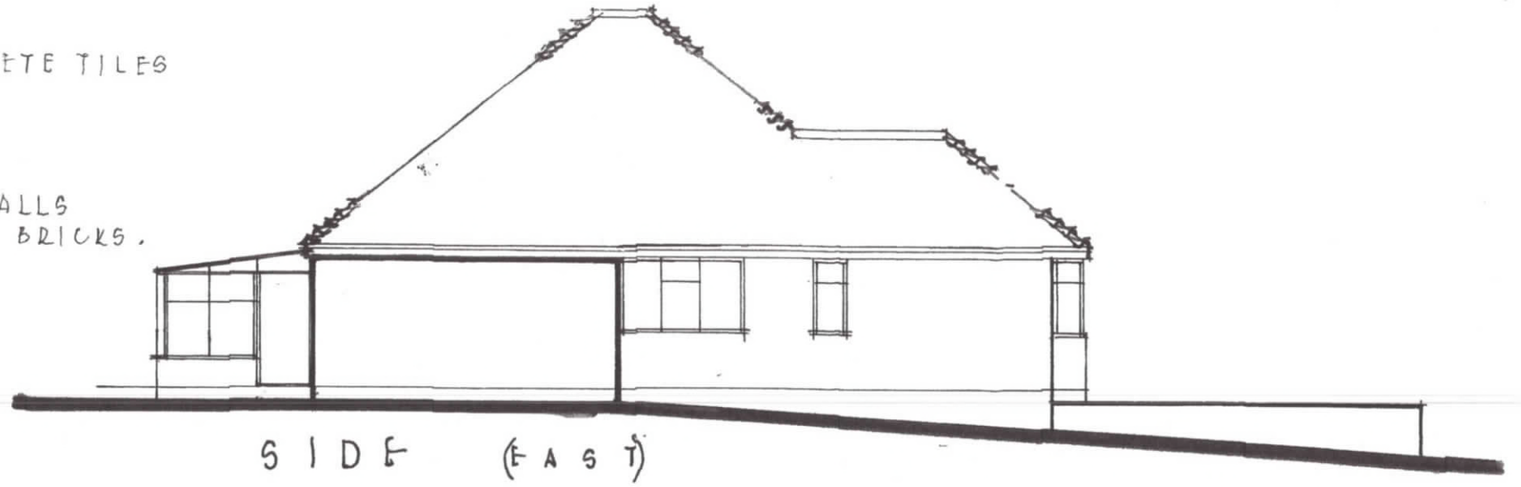

SIDE (EAST)



REAR (SOUTH)



SIDE (WEST)

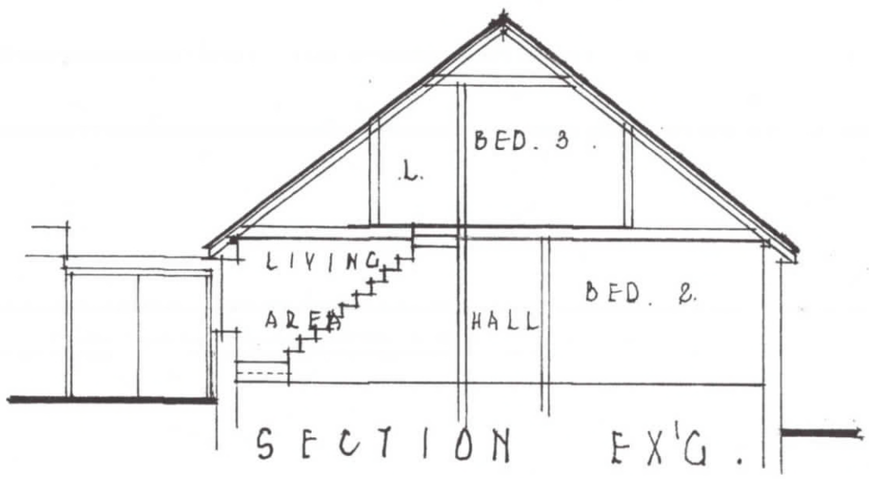

SECTION EX'G.

EXISTING ELEVATIONS



SCALE BAR 1/100 m.

ROOF DEVELOPMENT & REAR EXTENSION
24, COTTENHAM ROAD
WORTHING
WEST SUSSEX.
BN11 2JJ.

FOR • MR. M. JAY.

DRG • 23/05/3.
SCALE • 1/100. M.
DATE • MAR! 2023.

A.3. SHEET.

GORDON. E. DIXON
19 DERWENT DRIVE
GORING-BY-SEA
WORTHING
WEST SUSSEX
BN12 6LA
[redacted]