7 QUEEN'S ROAD

- WINDOW TO MATCH THE EXISTING
- MASONRY WALLING TO MATCH THE EXISTING

PROPOSED PLAN

FRONT ELEVATION

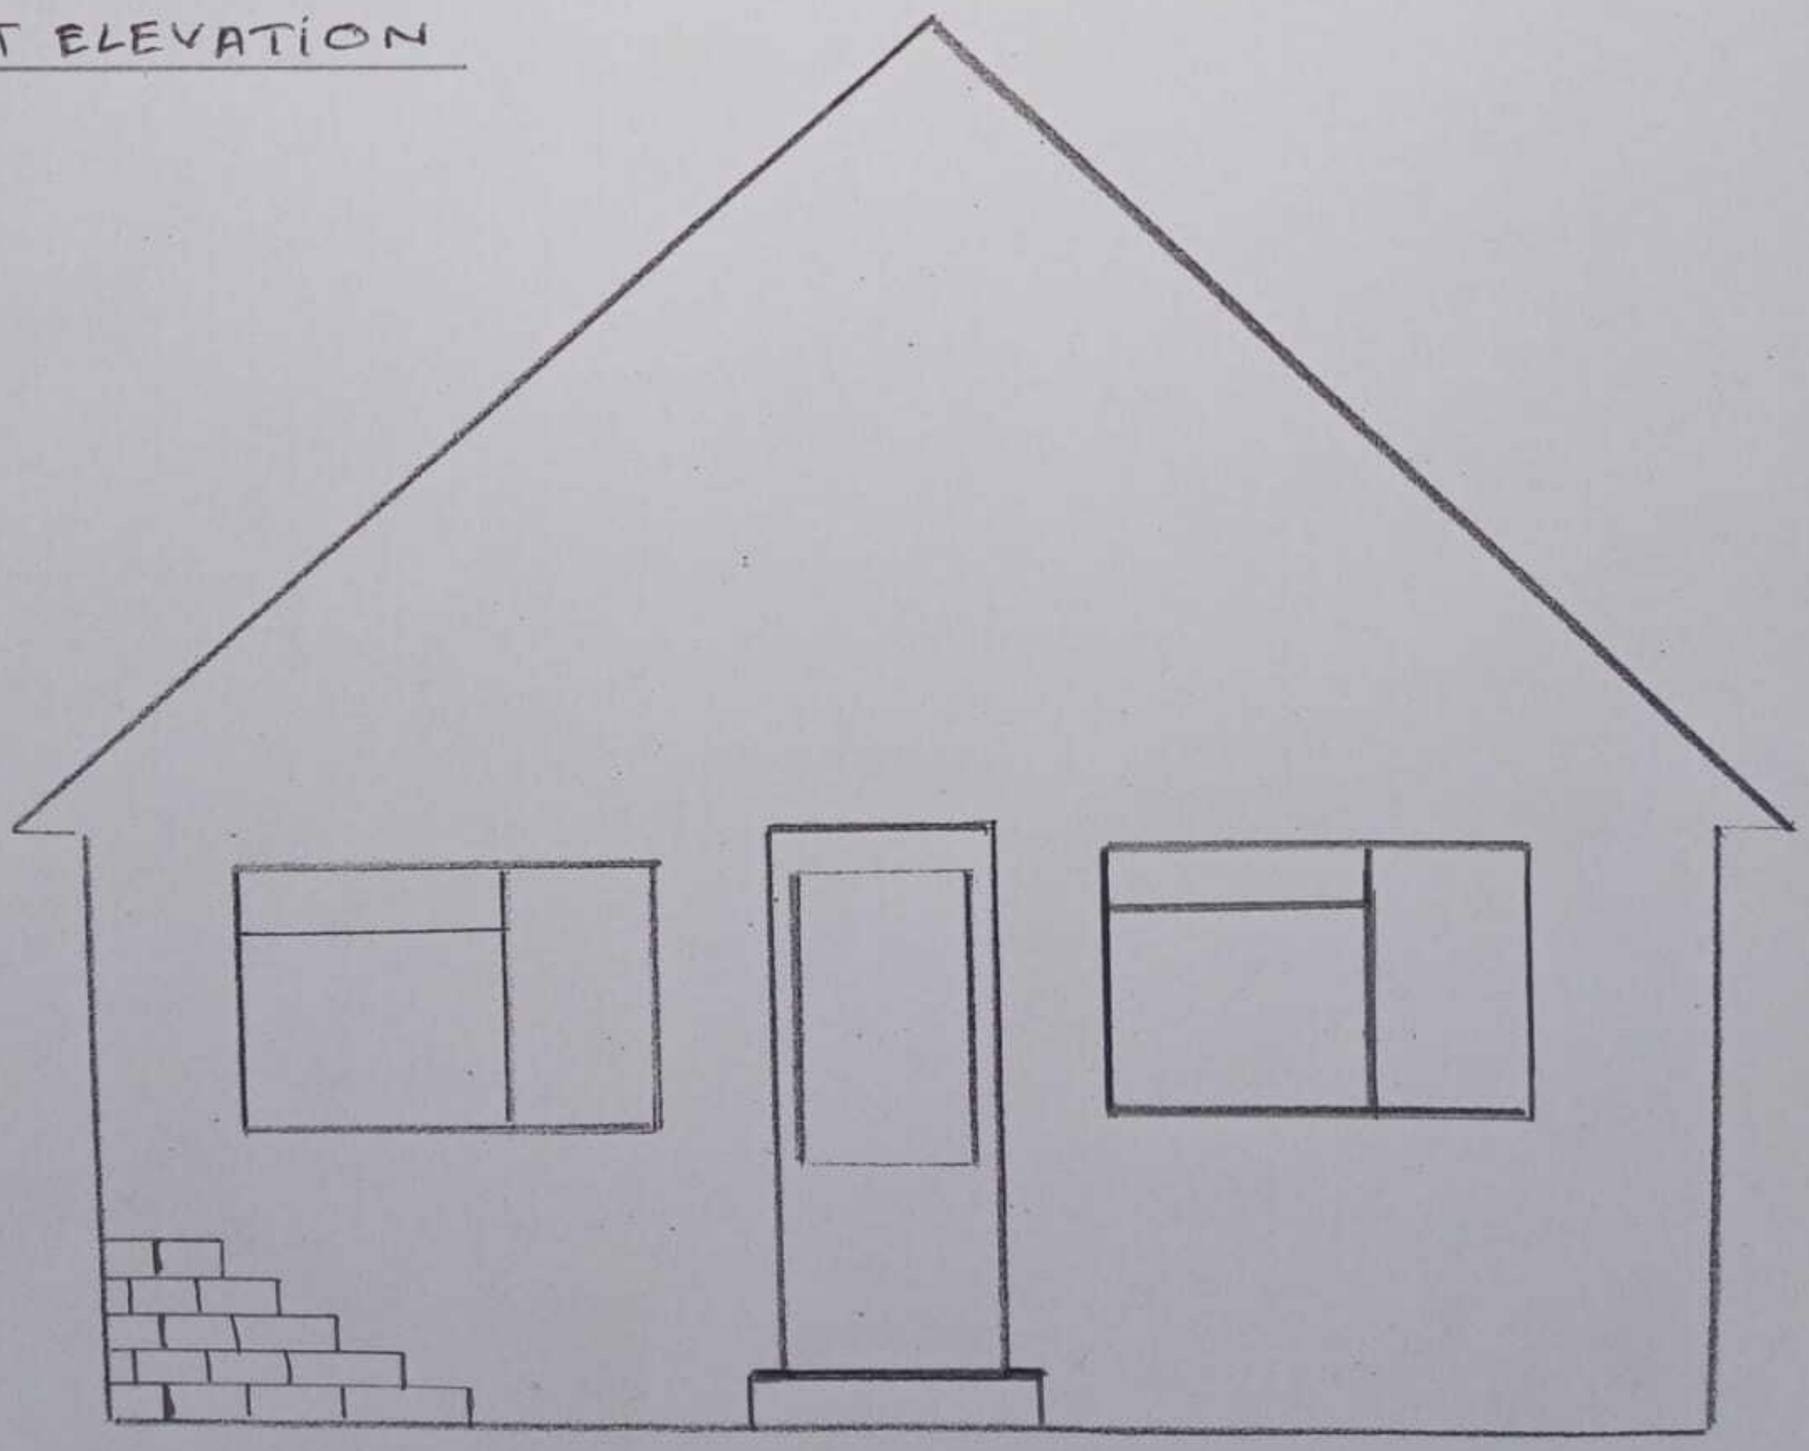

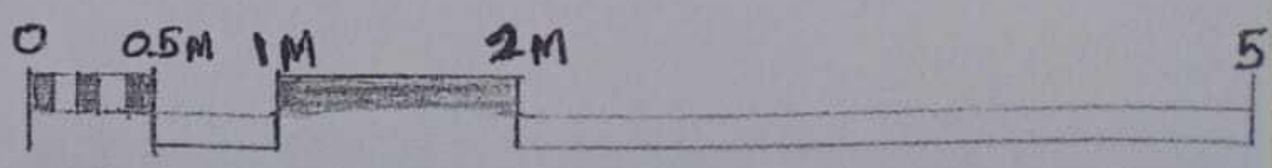

1:50