
2 Warnham Mews, Ground Floor Plan, Proposed Alterations

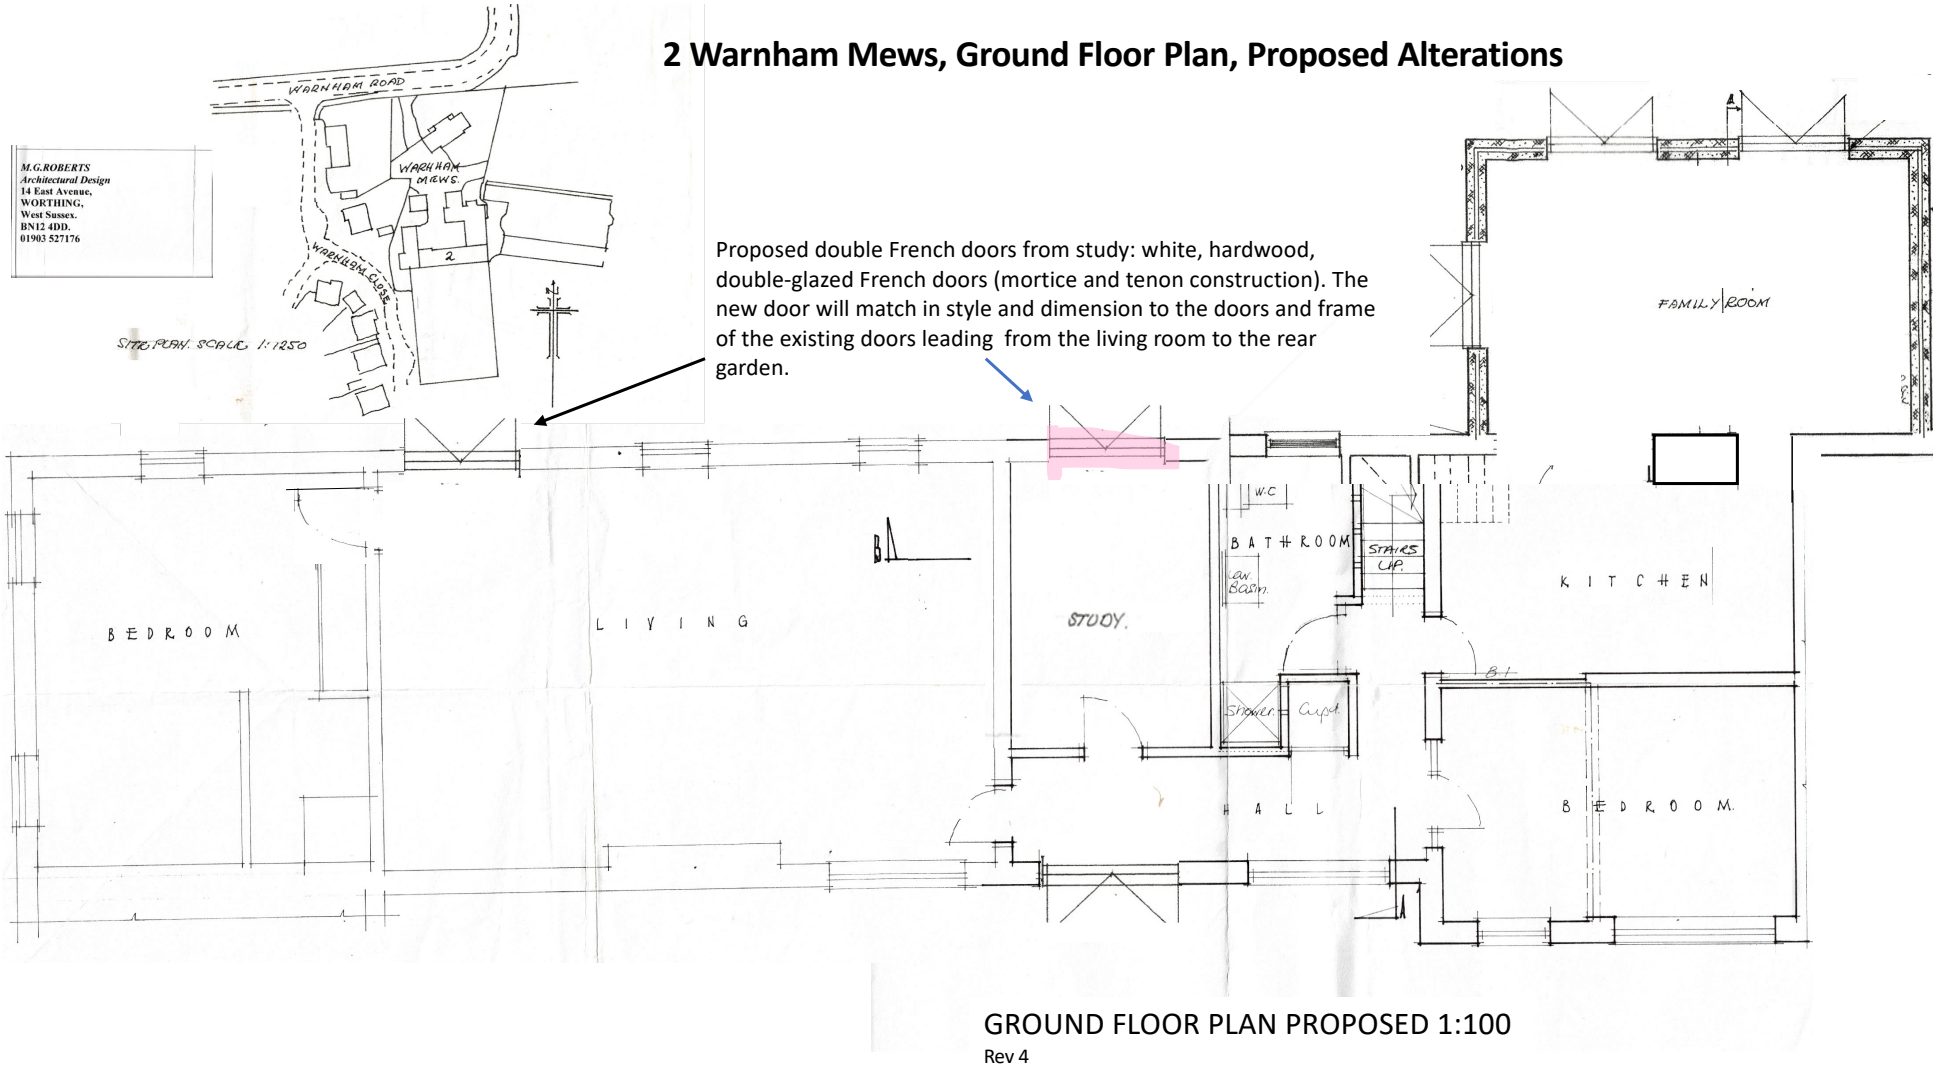

GROUND FLOOR PLAN PROPOSED 1:100

Rev 4