
2 Warnham Mews, Ground Floor Plan Existing

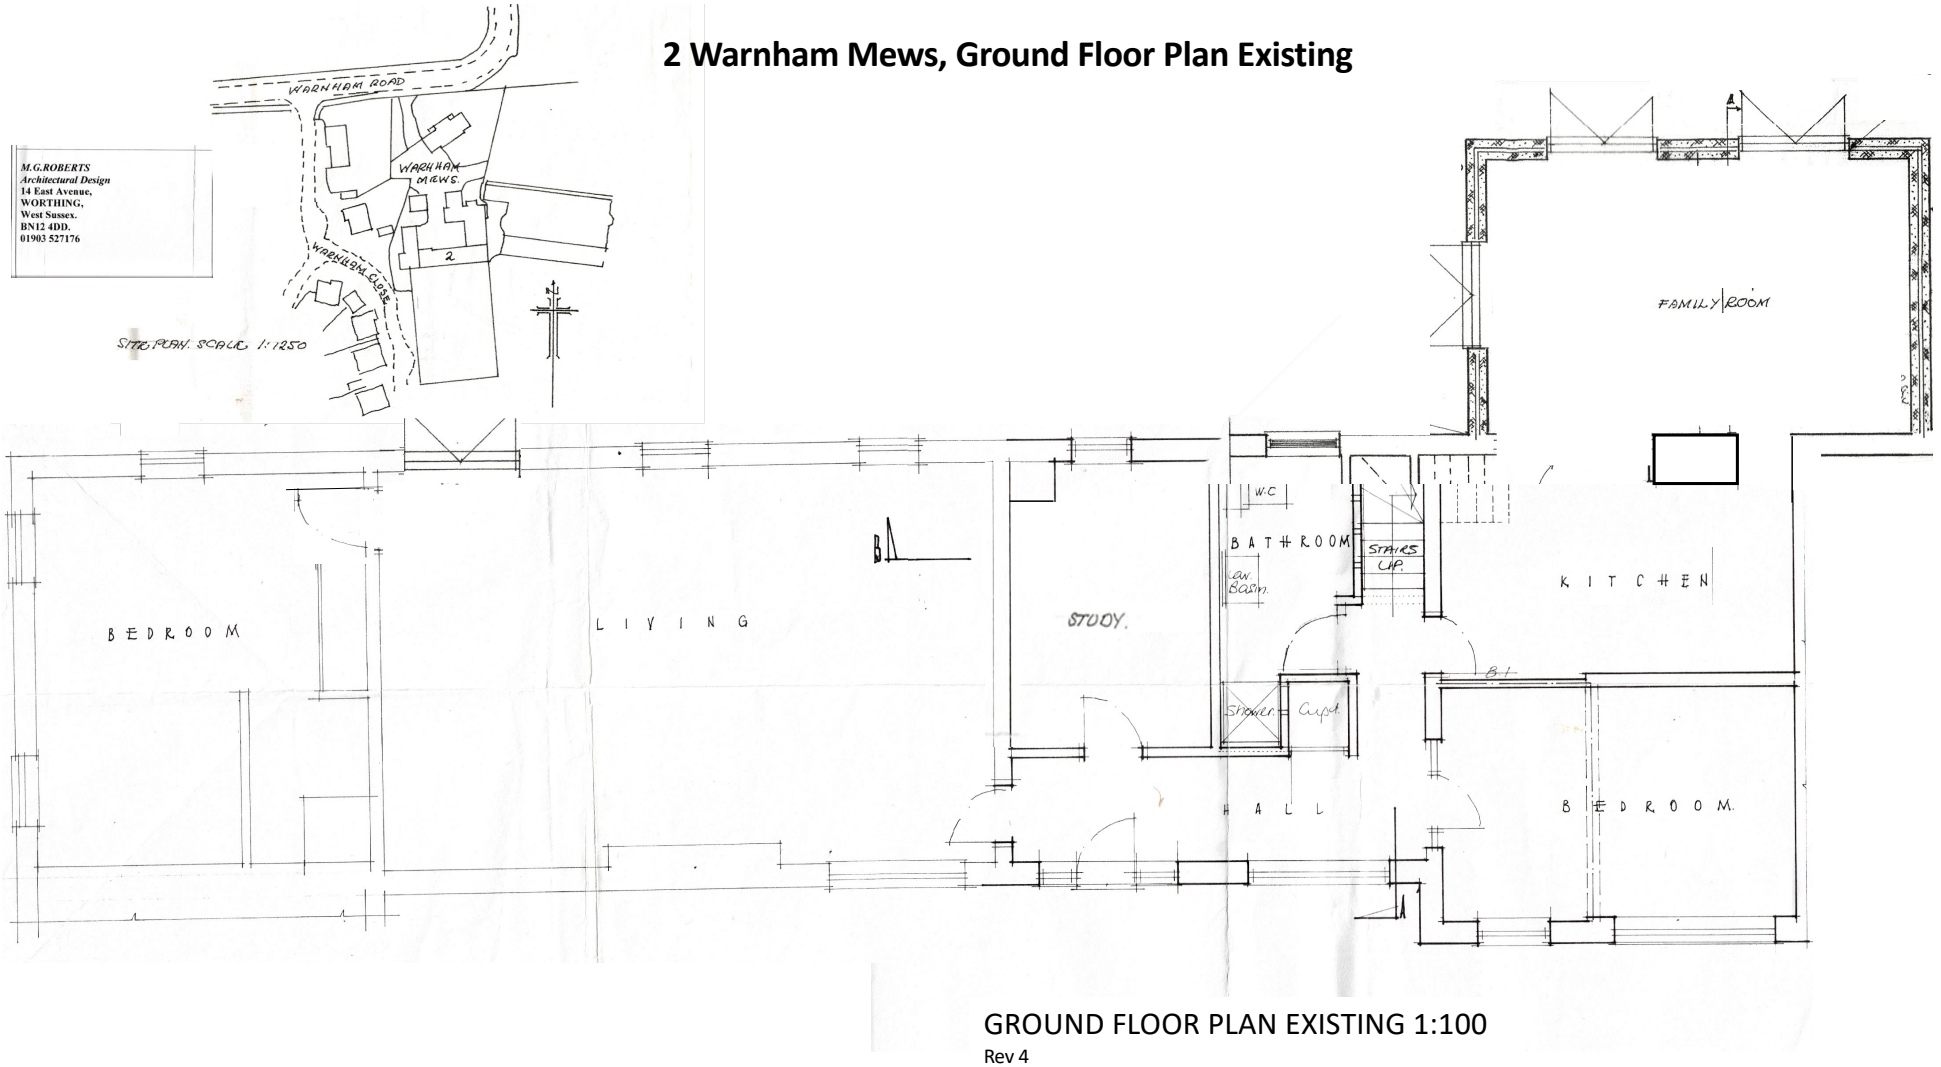

GROUND FLOOR PLAN EXISTING 1:100

Rev 4