

Produced 11 Aug 2016 from the Ordnance Survey MasterMap (Topography) Database and incorporating surveyed revision available at this date.

The representation of a road, track or path is no evidence of a right of way. The representation of features as lines is no evidence of a property boundary.


Metres
0 10 20 30 40 50

1:1250

Supplied by: **Stanfords 11 Aug 2016**
Licence: © Crown Copyright and database rights 2016 OS100035409
Order Licence Reference: Ol1029733
Centre coordinates: 520806 105865

N

~~The Amsterdam, 467-471, Upper Shoreham Rd, Shoreham-By-Sea BN43 6WQ~~
200 OLD SHOREHAM RD
SHOREHAM-BY-SEA
BN43 5TE

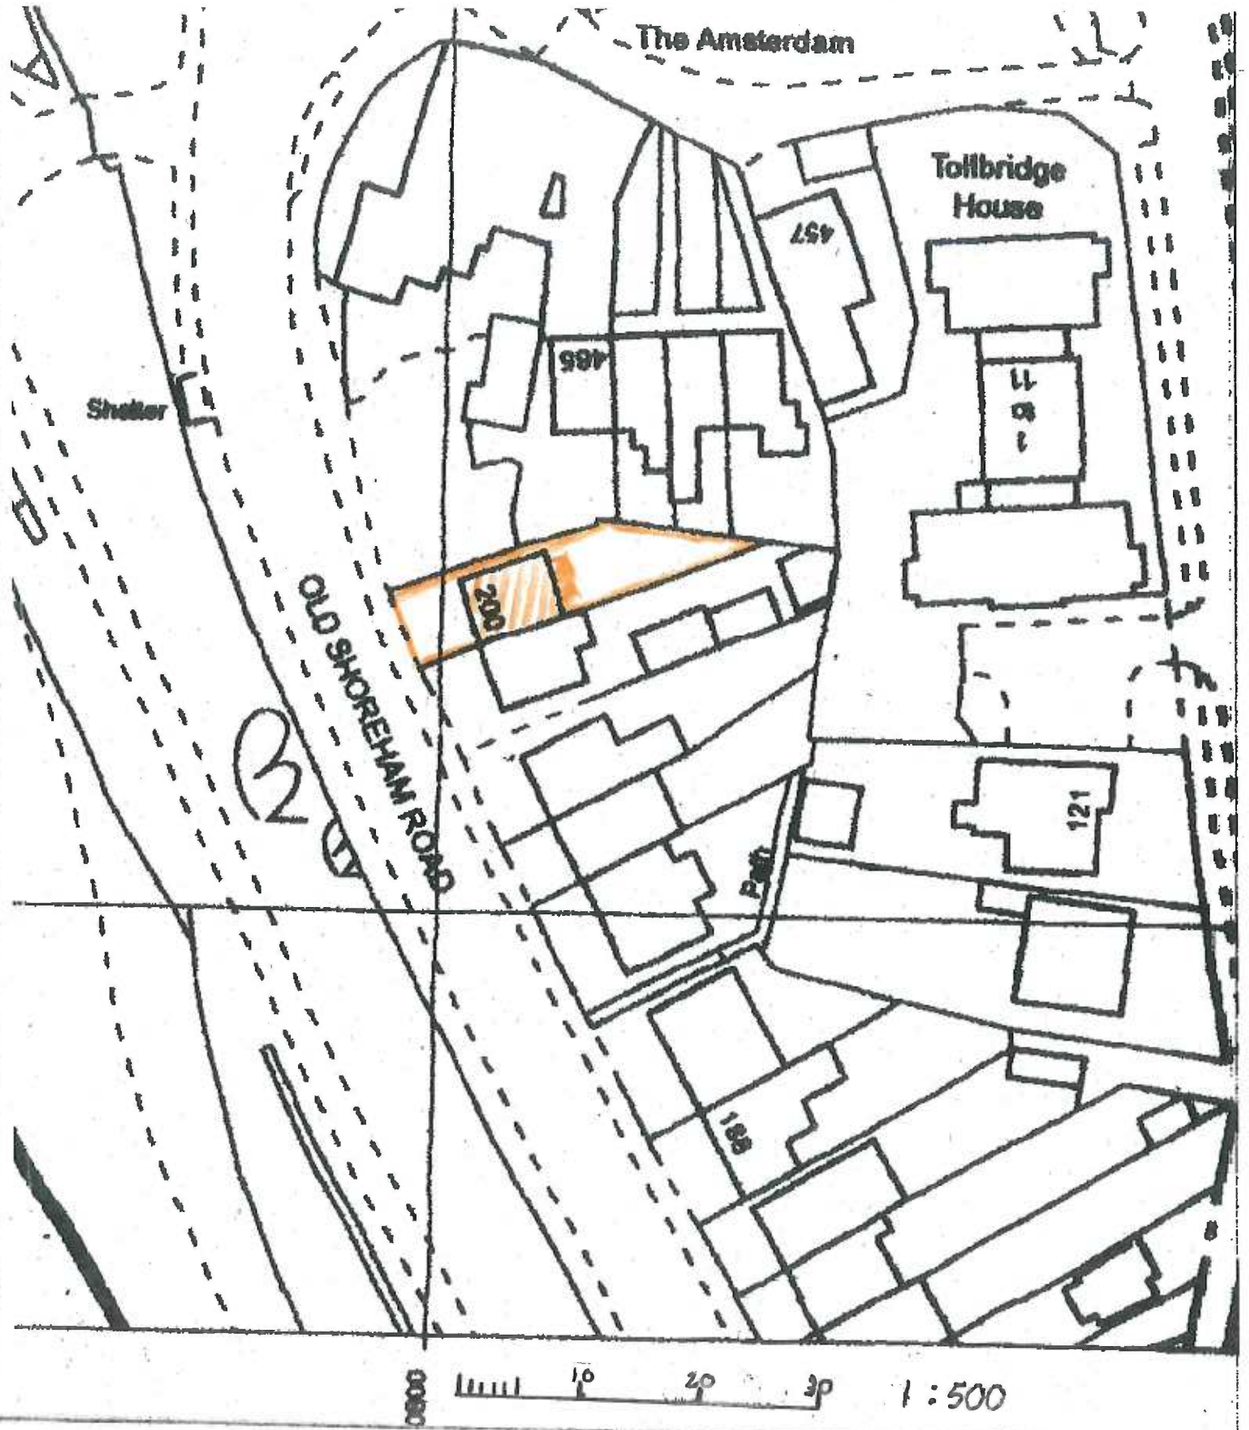

JOHN BRADBURY FSAI ARCHITECTURAL CONSULTANT
123 GREENACRES SHOREHAM BY SEA BN43 5XL
TELEPHONE 01273 446424 07799560222
WEBSITE WWW.JOHNBRADBURY.CO.UK
E MAIL JOHNBRADBURYARCH@BTINTERNET.COM

PROPOSED **REAR** EXTENSION TO 200 OLD SHOREHAM ROAD
SHOREHAM BY SEA
BN43 5TE
FOR ADAM RABSON

DRAWING NO49/01
LOCATION PLAN AND
BLOCK PLAN