



SIDE ELEVATION:


REAR ELEVATION:

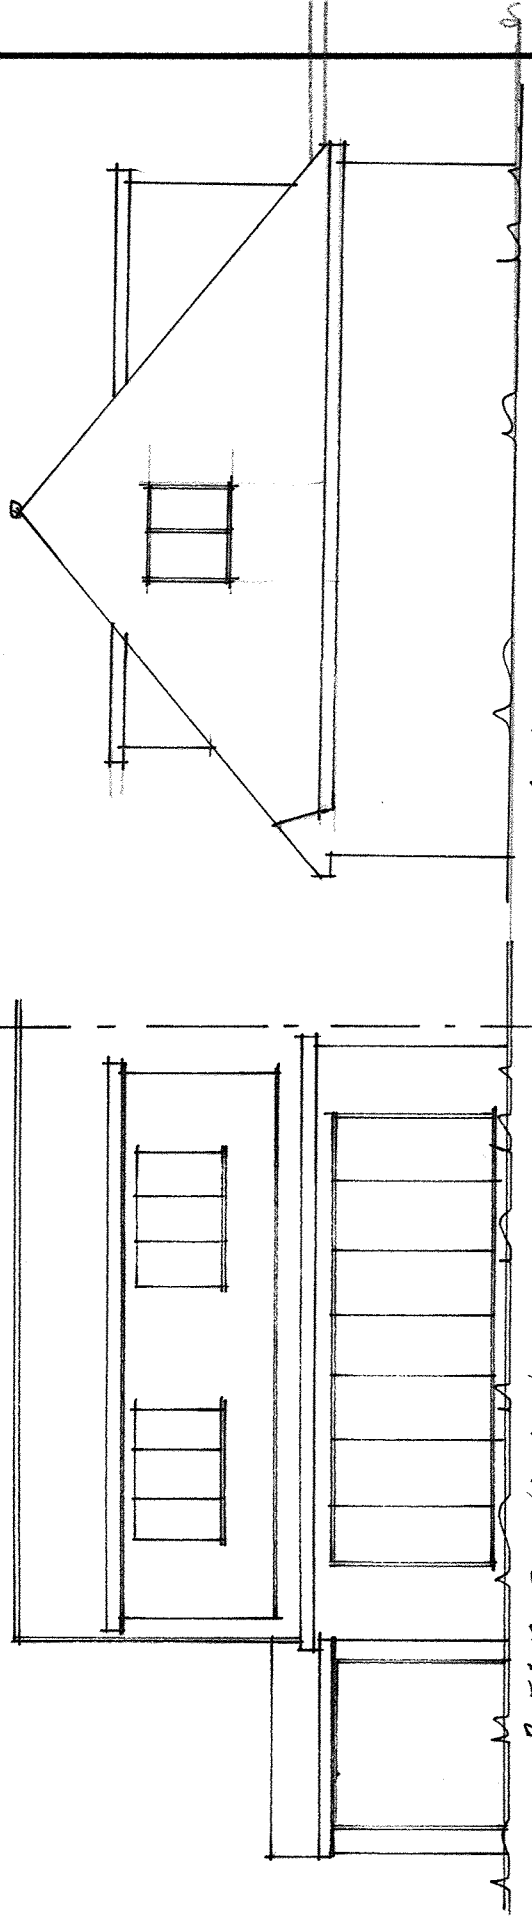


FRONT ELEVATION:

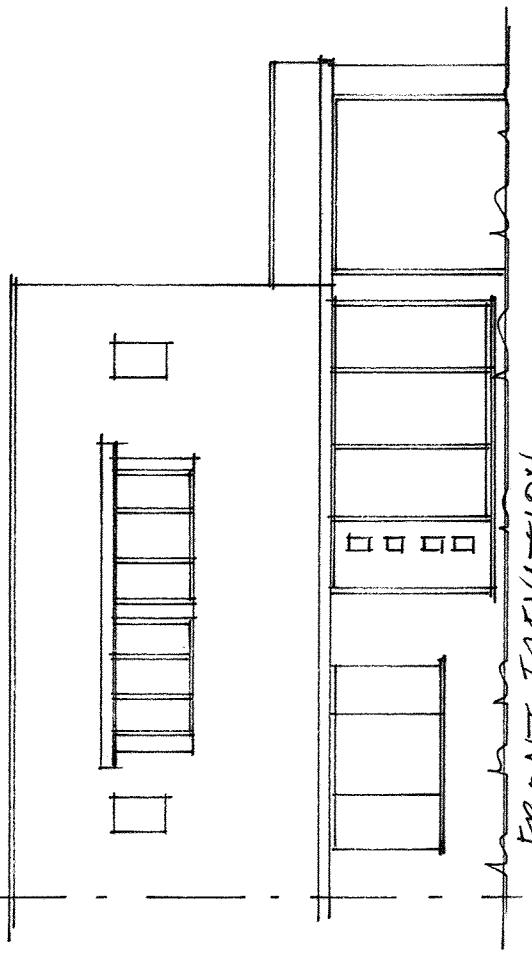

FIRST FLOOR PLAN:

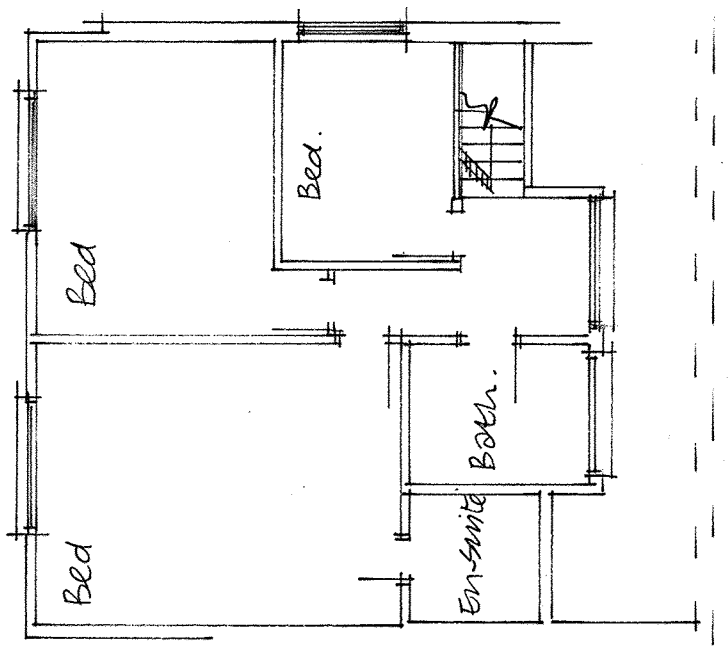

GROUND FLOOR PLAN.

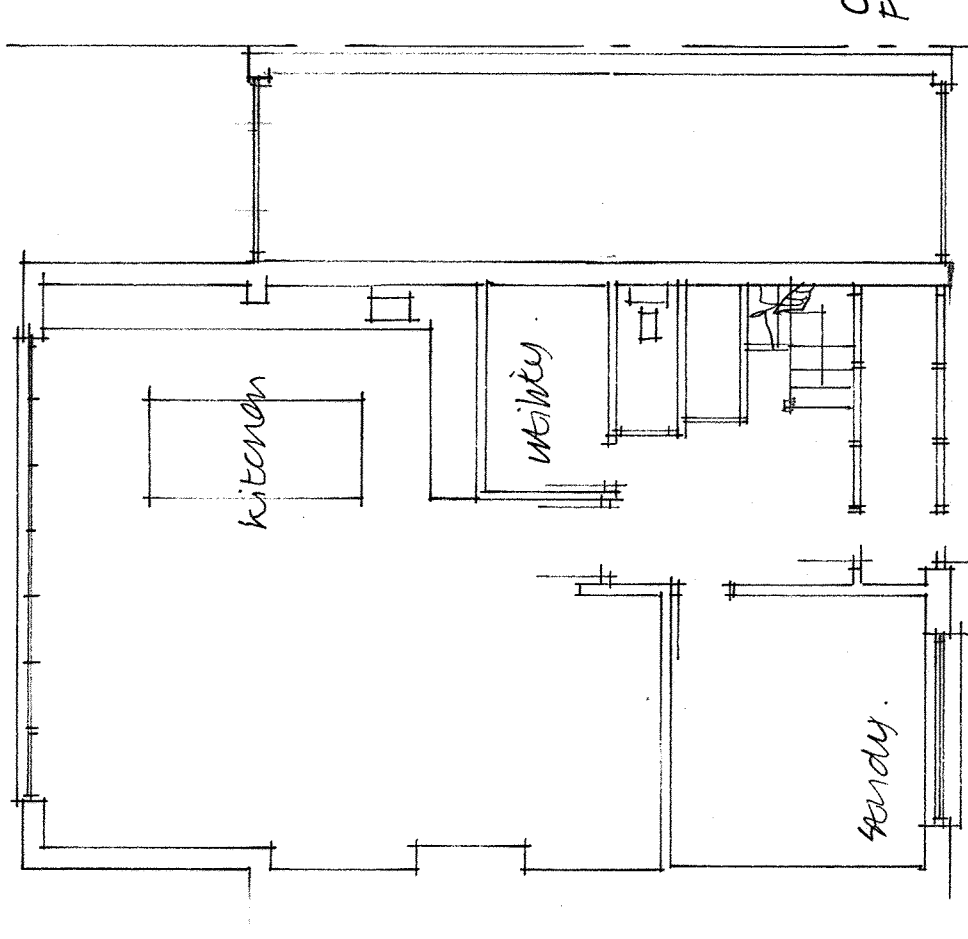

Notes:

All Dimensions must be checked on site and not scaled from this drawing

Contractor and client are reminded of their obligation under the Party Wall Act. If in doubt ask.
Contractor is to confirm all below ground drain run direction and invert levels.

A		
	Date	Revisions

copyright

TIM CORDING
Architectural and Planning Services

3 Whitethorn Drive,
Brighton BN1 5LH
Tel: 07766647320
E: tim_cording@hotmail.co.uk

Client
MR & MRS. PILLINGTON

Job Title
FLOOR PLANS & ELEVATIONS EXISTING.

Drawing Title
32 FALCON CLOSE.
SHOREHAM.
WEST SUSSEX.
BN43 5HN

Scale 1:100

Date APRIL 2021 | Drawn by

Drg.No.
FC-02-2021

Rev

Paper Size A2