

ALL NEW MATERIALS TO MATCH EXISTING.

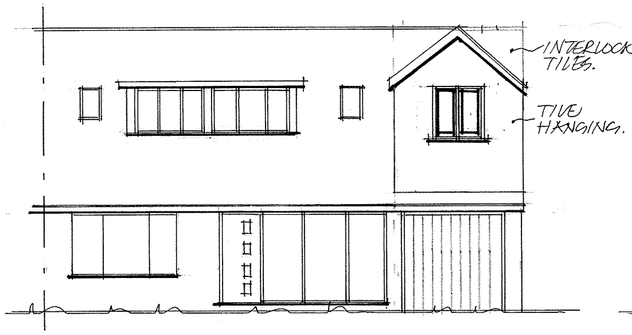


FRONT ELEVATION:-NORTH




REAR ELEVATION:-SOUTH

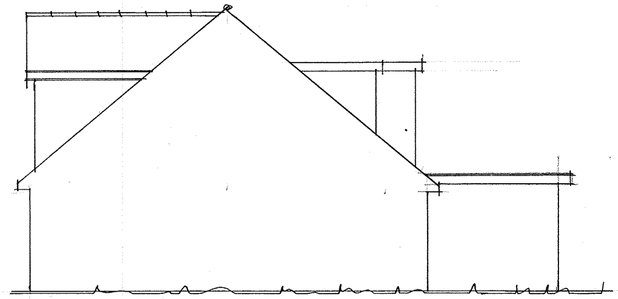


SIDE ELEVATION:-WEST.

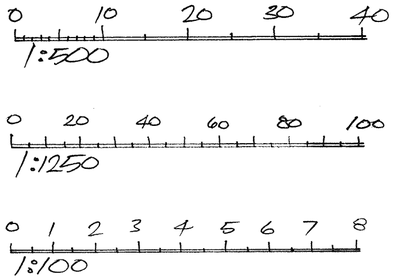


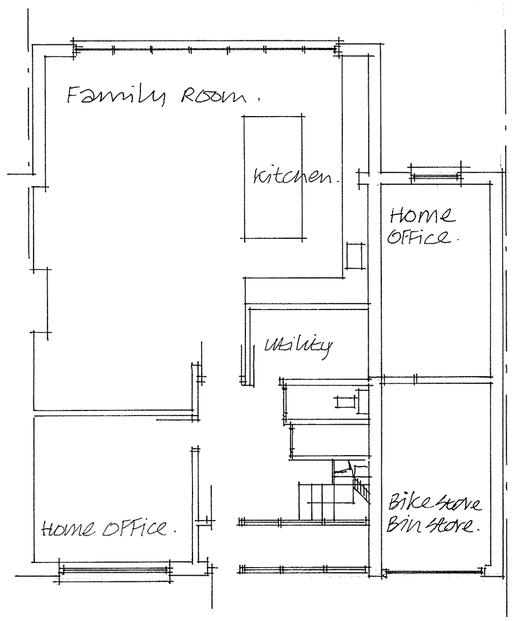


GROUND FLOOR PLAN:

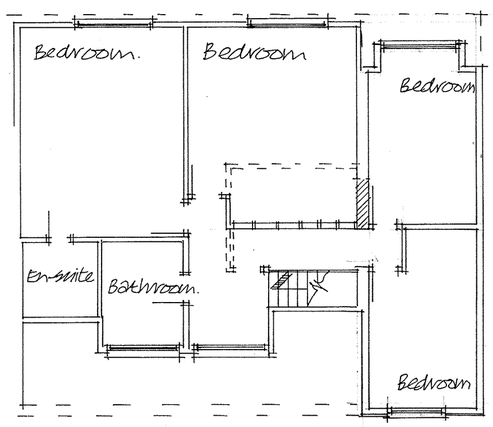

FIRST FLOOR PLAN:

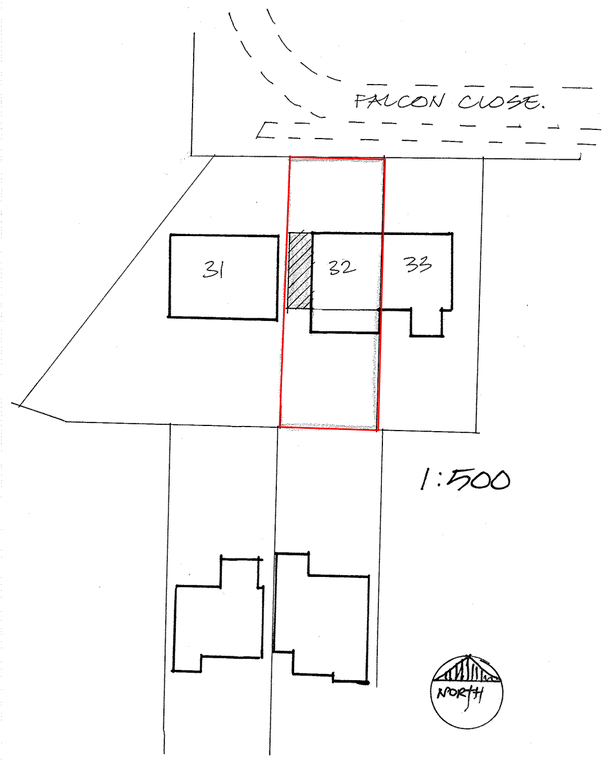

1:500

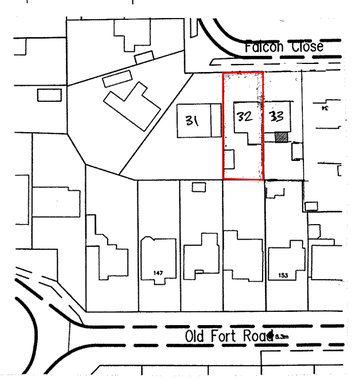

1:1250

Notes:

All Dimensions must be checked on site and not scaled from this drawing

Contractor and client are reminded of their obligation under the Party Wall Act. If in doubt ask. Contractor is to confirm all below ground drain run direction and invert levels.

A		
	Date	Revisions

copyright

TIM CORDING
Architectural and Planning Services
3 Whitethorn Drive,
Brighton BN1 5LH
Tel: 07766647320
E: tim_cording@hotmail.co.uk

Client
MR & MRS. PILLINGTON

Job Title
TWO STOREY SIDE EXTENSION.

Drawing Title
32 FALCON CLOSE. SHOREHAM.

Scale 1:100

Date MARCH '21 Drawn by

Drg.No. FC-01-2021 Rev

Paper Size A2