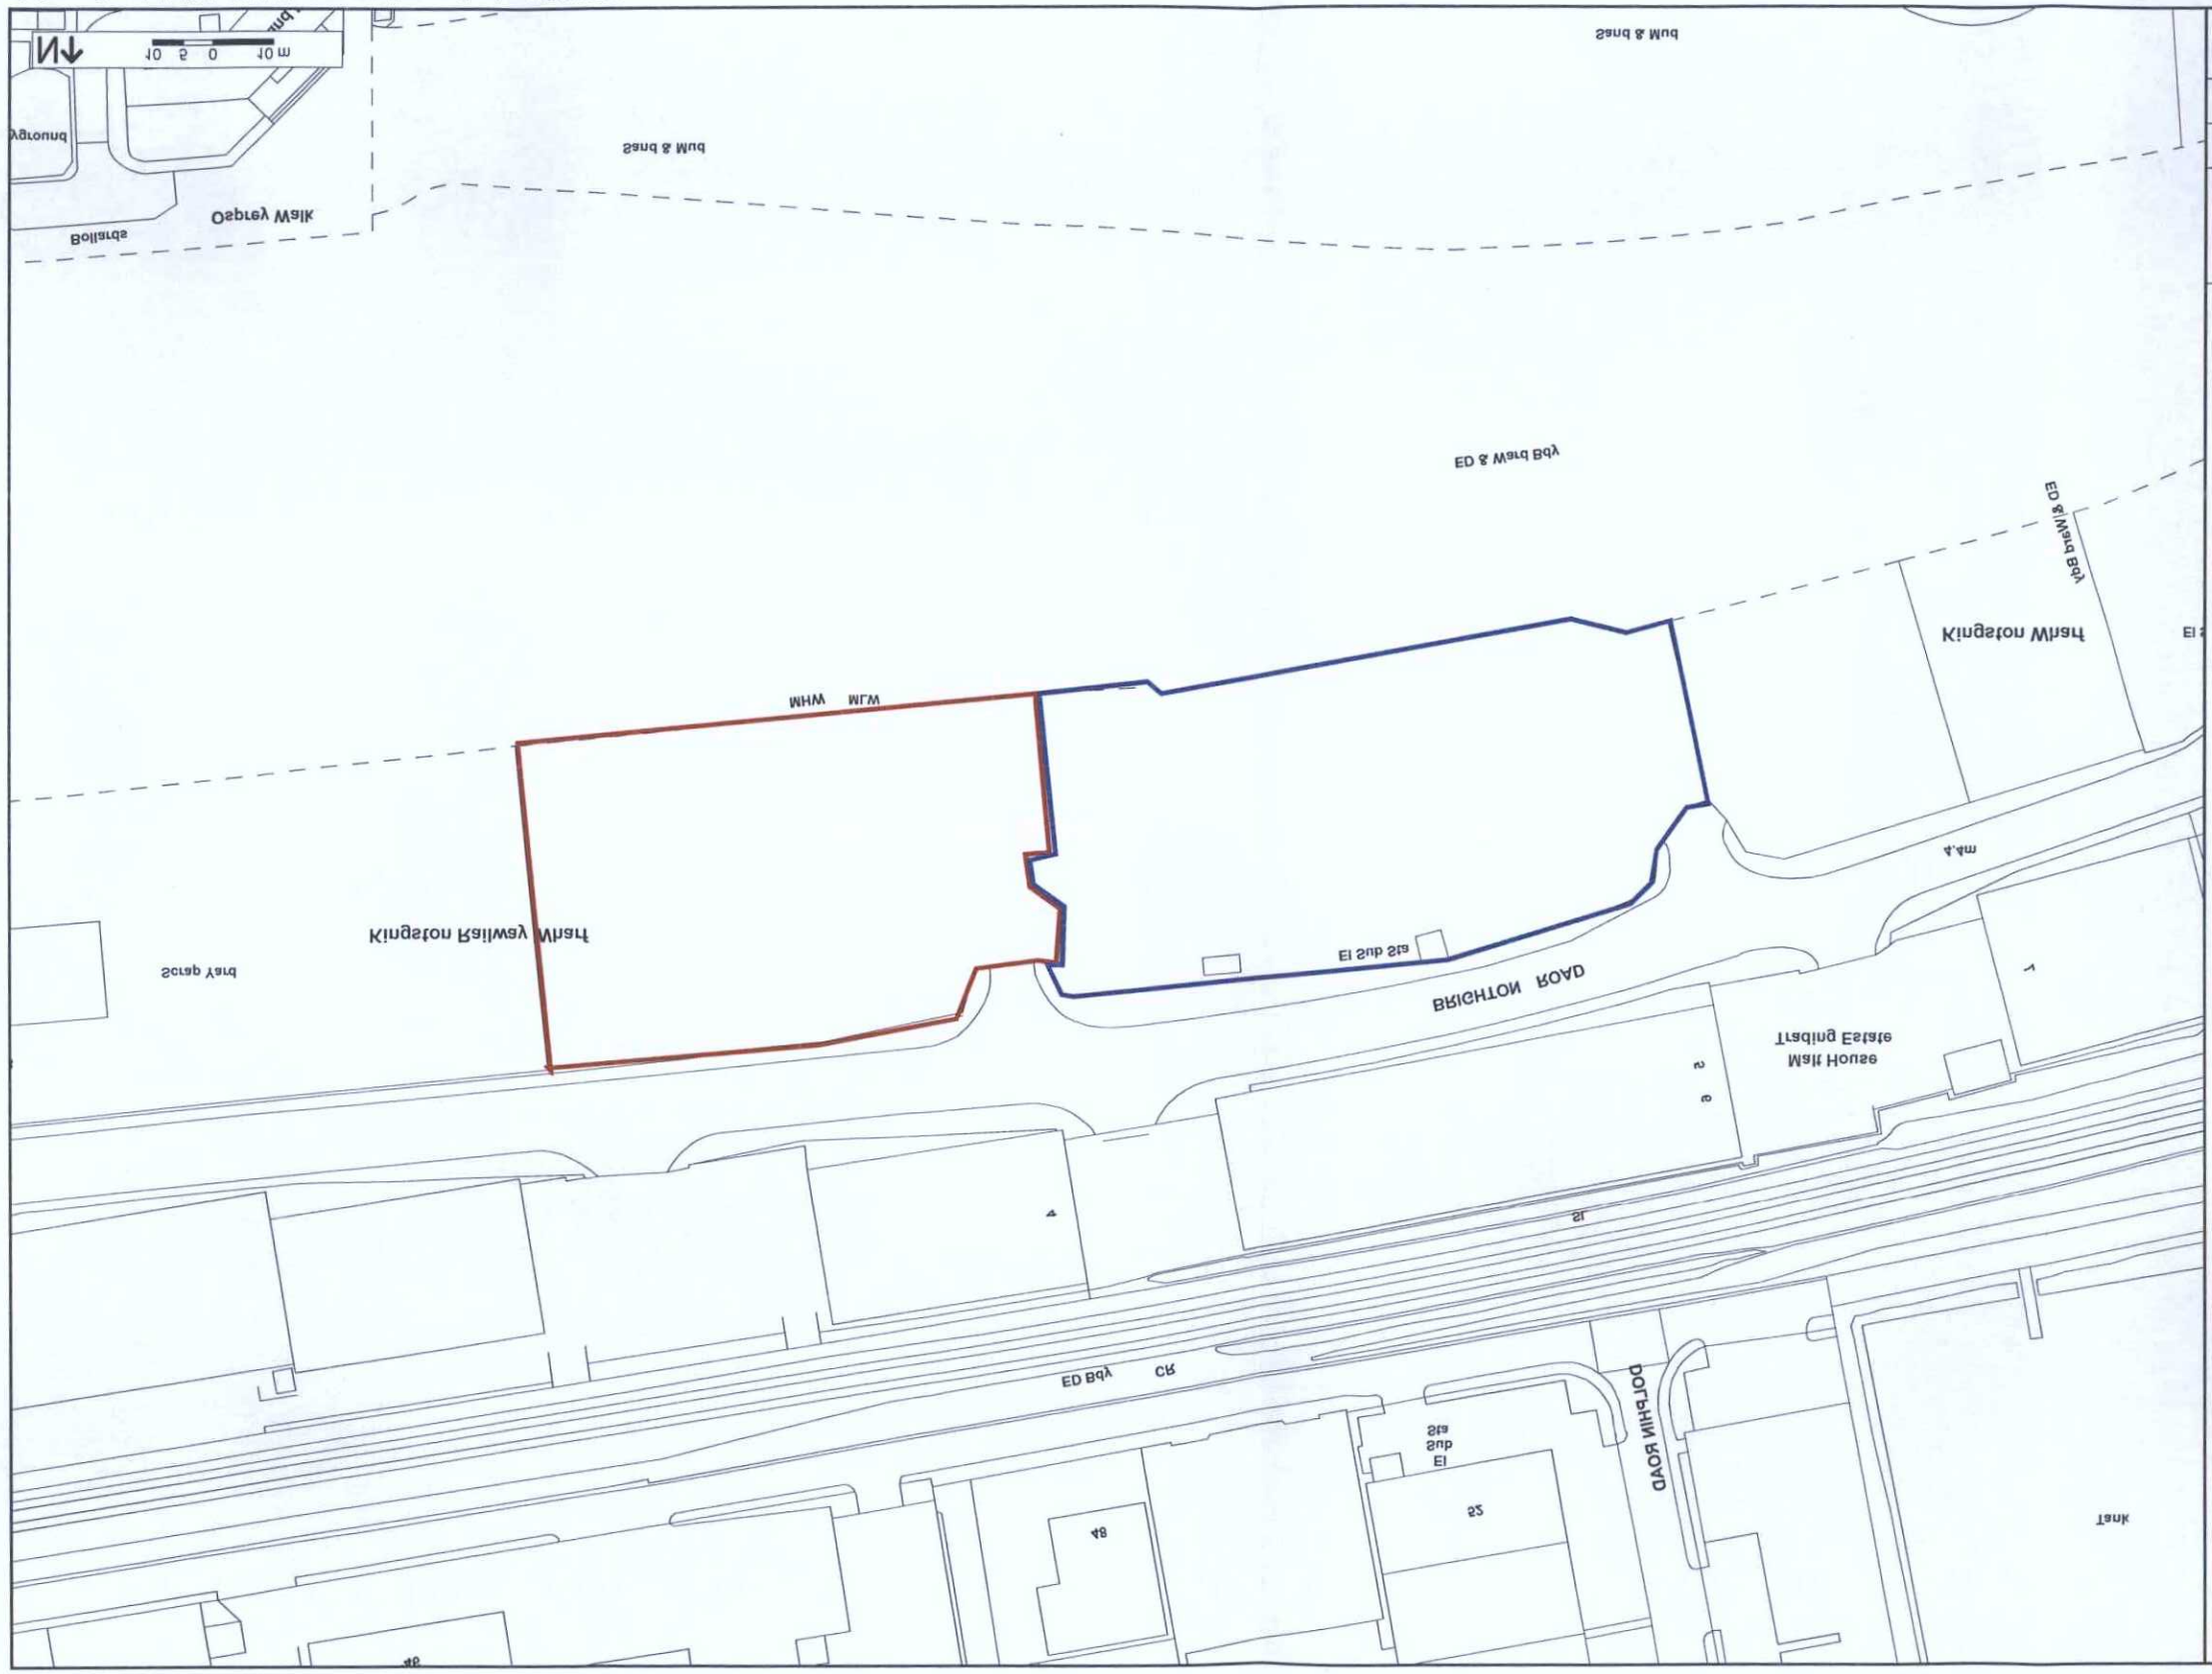

© Crown Copyright 2014. All rights reserved. Licence Number 100047514

Location Plan

Client:
Day Aggregates
Project:
Kingston Railway Wharf,
Brighton Road,
BN43 6RH

PLANNING SERVICES
ADUR & WORTHING

PLAN	AWDM/ 1249/16
DATE	12 AUG 2016
VALID	

Firstplan

PROFESSIONAL MAPPING INTELLIGENCE
FIND

Scale	1:1,250
Date	30/09/14

Ordnance Survey