ACUN & WORTHING
PLANNING SERVICES
PLAN: AWDM/1249/16
DATE VALID: 12 AUG 2016

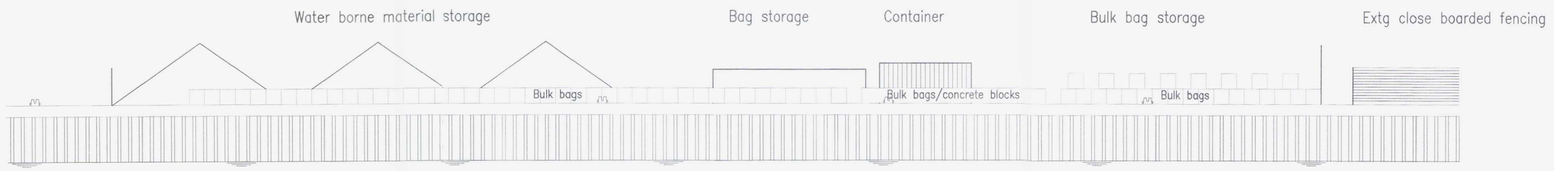

ELEVATION A–A



ELEVATION B–B

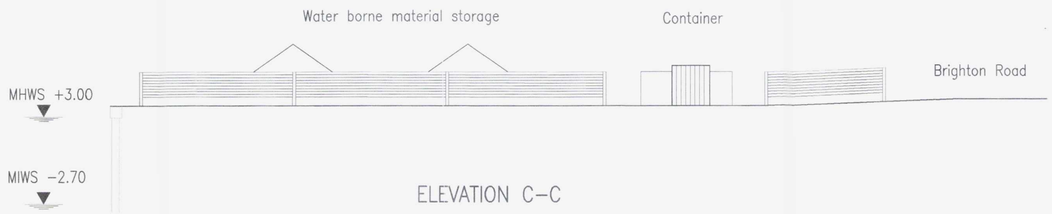

ELEVATION C–C

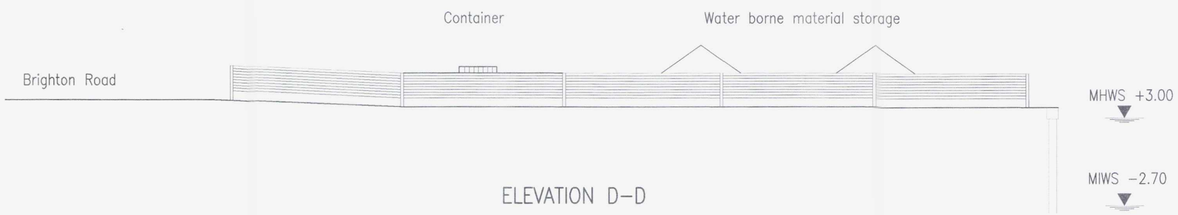

ELEVATION D–D

Rev	Description	Date
A	Issued for planning	Apr 14

CLIENT: DAY AGGREGATES

PROJECT: KINGSTON WHARF
WEST SITE

TITLE: ELEVATIONS
AS PREVIOUSLY APPROVED

Martin O'Brien and Associates
Consulting Engineers
TEL 0161 834 6004

Scale:	1:200@A1		Date:	Apr 14
Drawn:	CAD		DRG. No.	2569/10
File:	Day Group	256910		
Checked:			REV.	A