ONLY FIGURED DIMENSIONS TO BE USED FOR CONSTRUCTION PURPOSES. ALL DIMENSIONS ARE TO BE CHECKED ON SITE PRIOR TO INSTALLATION AND ANY DISCREPANCIES TO BE NOTIFIED TO THE ARCHITECT.
© This drawing is copyright and must not be reproduced without the written consent of the Architect.

REV	DATE	DESCRIPTION
A	19.01.24	Opaque panels added to 2nd floor North Elevation

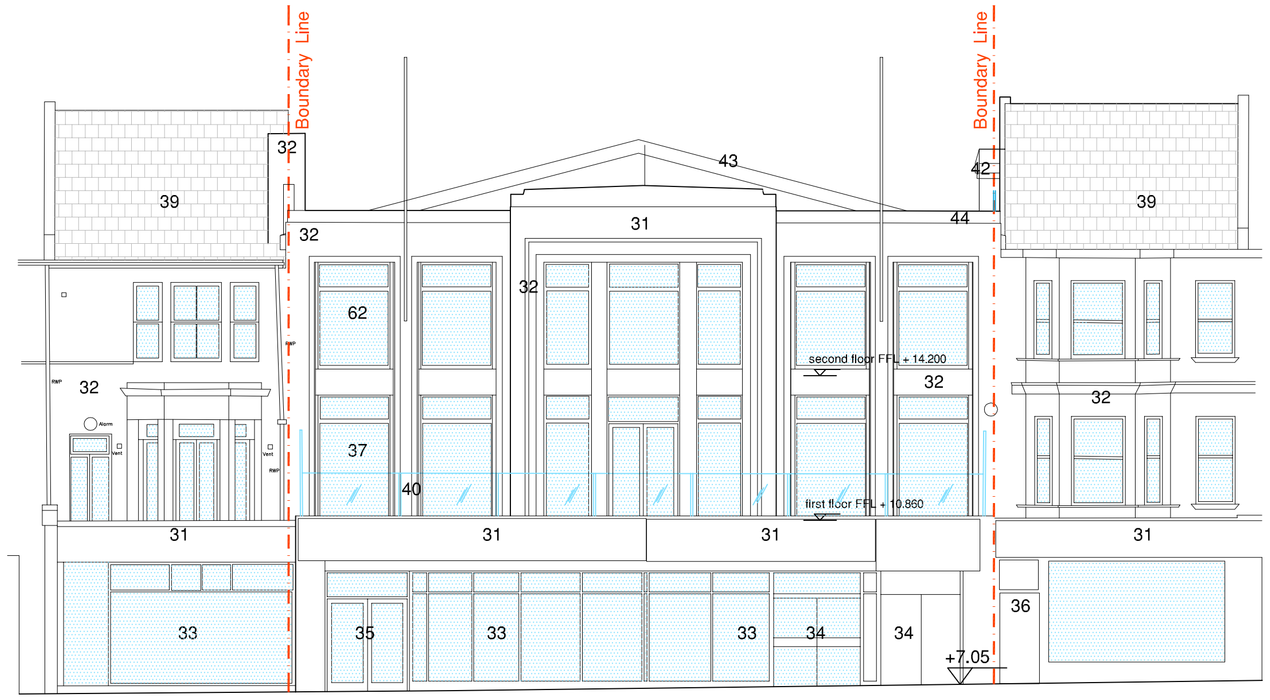

East Elevation as Proposed - Scale 1:100

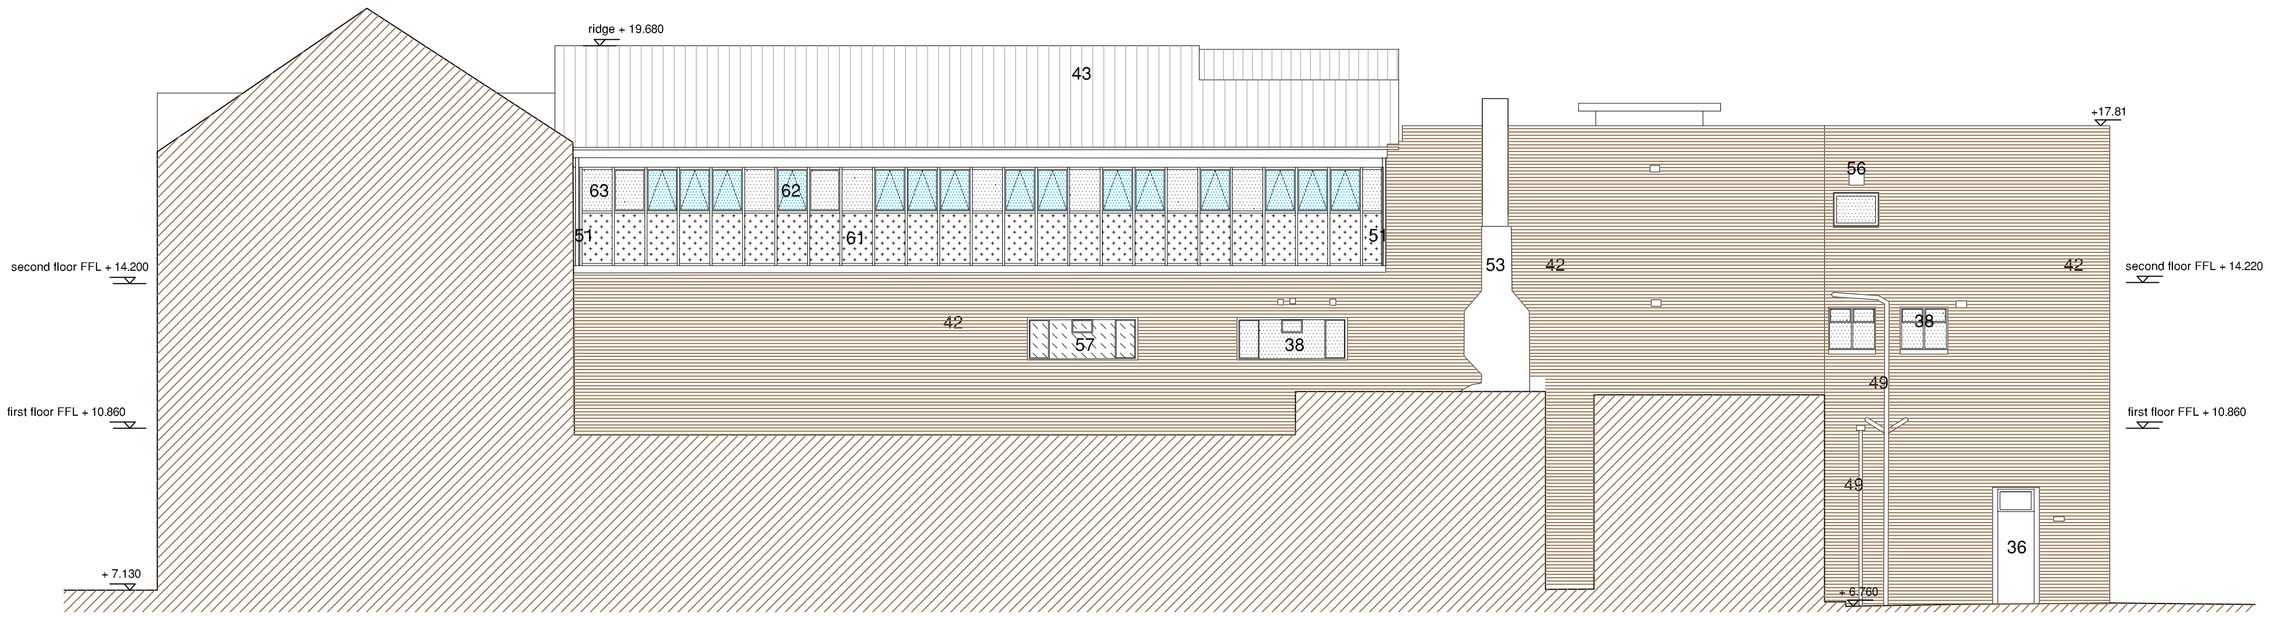

North Elevation as Proposed - Scale 1:100

- 31 Existing shop sign
- 32 Existing render
- 33 Existing shop window
- 34 Existing glass doors
- 35 Existing aluminium and glass doors
- 36 Existing timber door
- 37 Existing aluminium windows with clear glass
- 38 Existing aluminium windows with opaque glass
- 39 Existing slate roof tiles
- 40 Existing aluminium balustrade with clear glass panels
- 42 Existing brickwork
- 43 Existing aluminium corrugated roofing sheets
- 44 Existing stone coping retained and made good
- 45 Existing aluminium windows
- 46 Existing painted timber windows with opaque glass
- 47 Existing steel door
- 48 Existing aluminium doors with aluminium panels
- 49 Existing uPVC Soil Vent Pipe
- 50 Existing Cast Iron Rain Water Pipe
- 51 New uPVC Rain Water Pipe
- 53 Existing air duct
- 54 Existing fibre cement panels
- 55 Existing windows infilled with concrete blocks
- 56 Existing vents
- 57 Existing blocked up steel windows

- 60 uPVC extractor fan
- 61 PPC aluminium insulated panels
- 62 PPC aluminium windows with clear glass
- 63 Insulated panel faced with opaque glass
- 64 Hot dip galvanized steel refuse storage with louvred doors
- 65 Zinc roof and gutter
- 66 Wheelie bin for restaurant refuse
- 67 Covered cycle storage

Scale Bar 1:100

0 1 2 3 4 5 10m

PLANNING

Conversion at China Palace

Elevations as Proposed - Sheet 1 of 2

saville jones | architects

DWG. _DRAWINGS\PROFORM\SJA_A1_SQ.DWG

date: Oct 23
scale: 1:100 @A1

23017	SK	12A