A3 paper size.

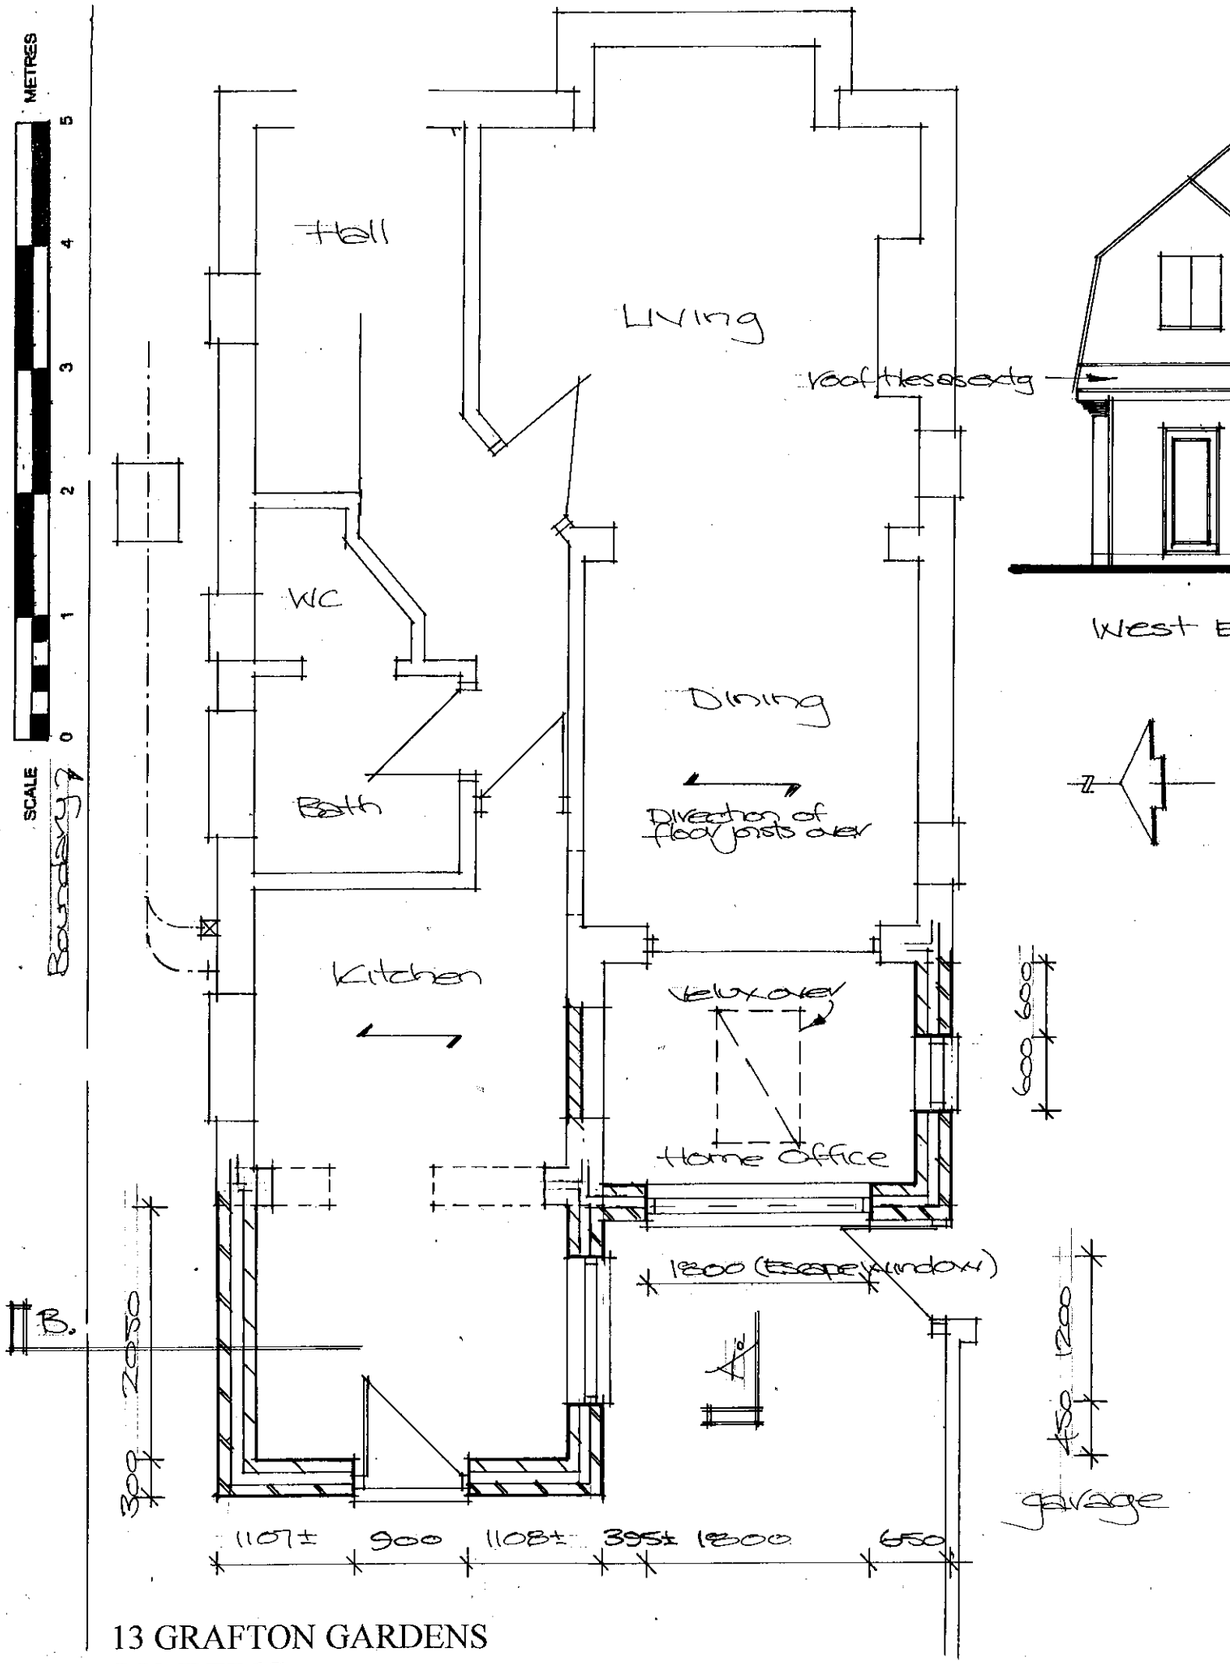



West Elevation

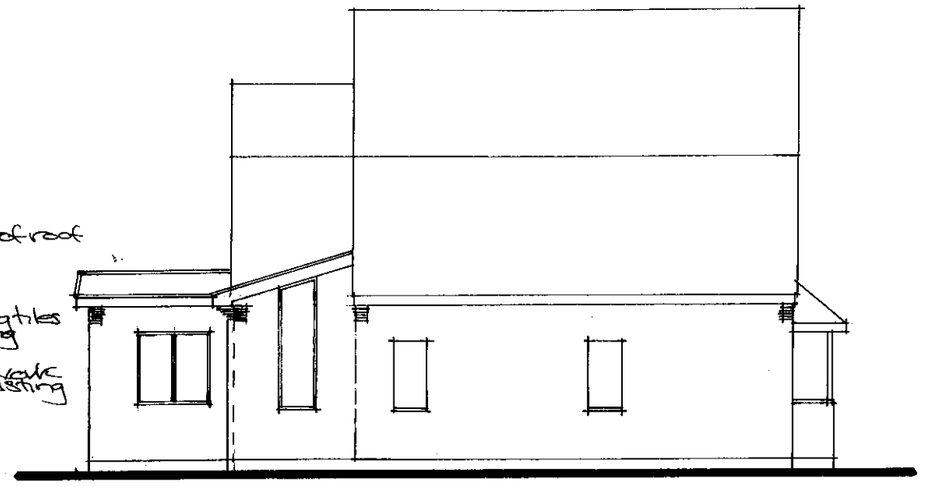

South Elevation

Proposed Elevations - scale: 1/100

North Elevation.

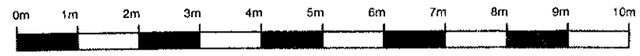

13 GRAFTON GARDENS
SOMPTING
WEST SUSSEX BN15 9SP

Paul Trussler
44 Firle Road
Lancing
West Sussex
BN15 0NZ

Drawing No. 22/13/3