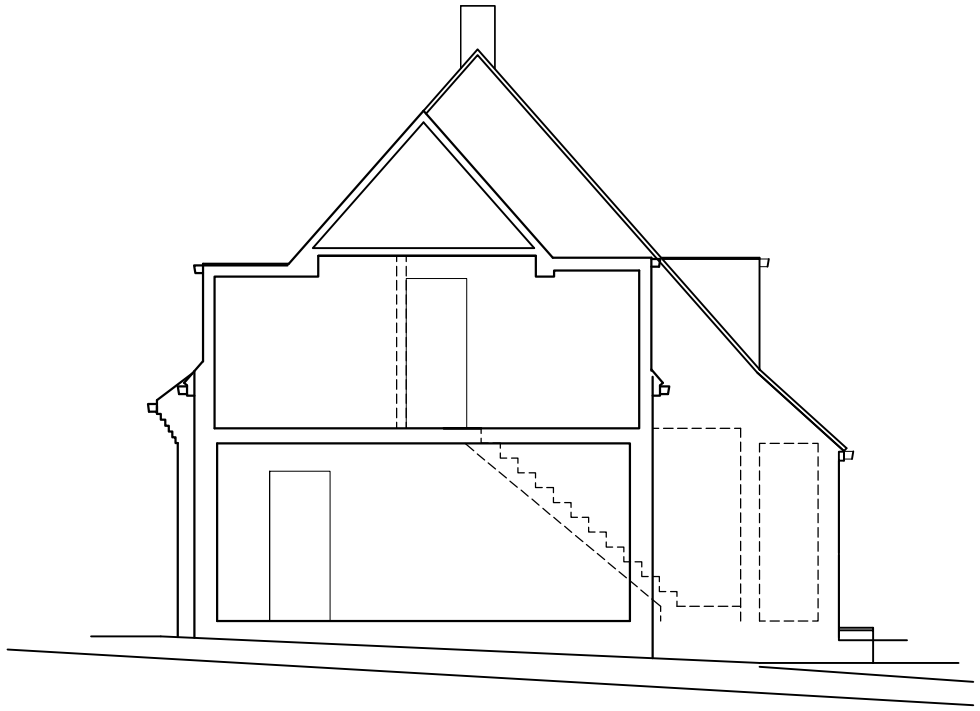

SECTION

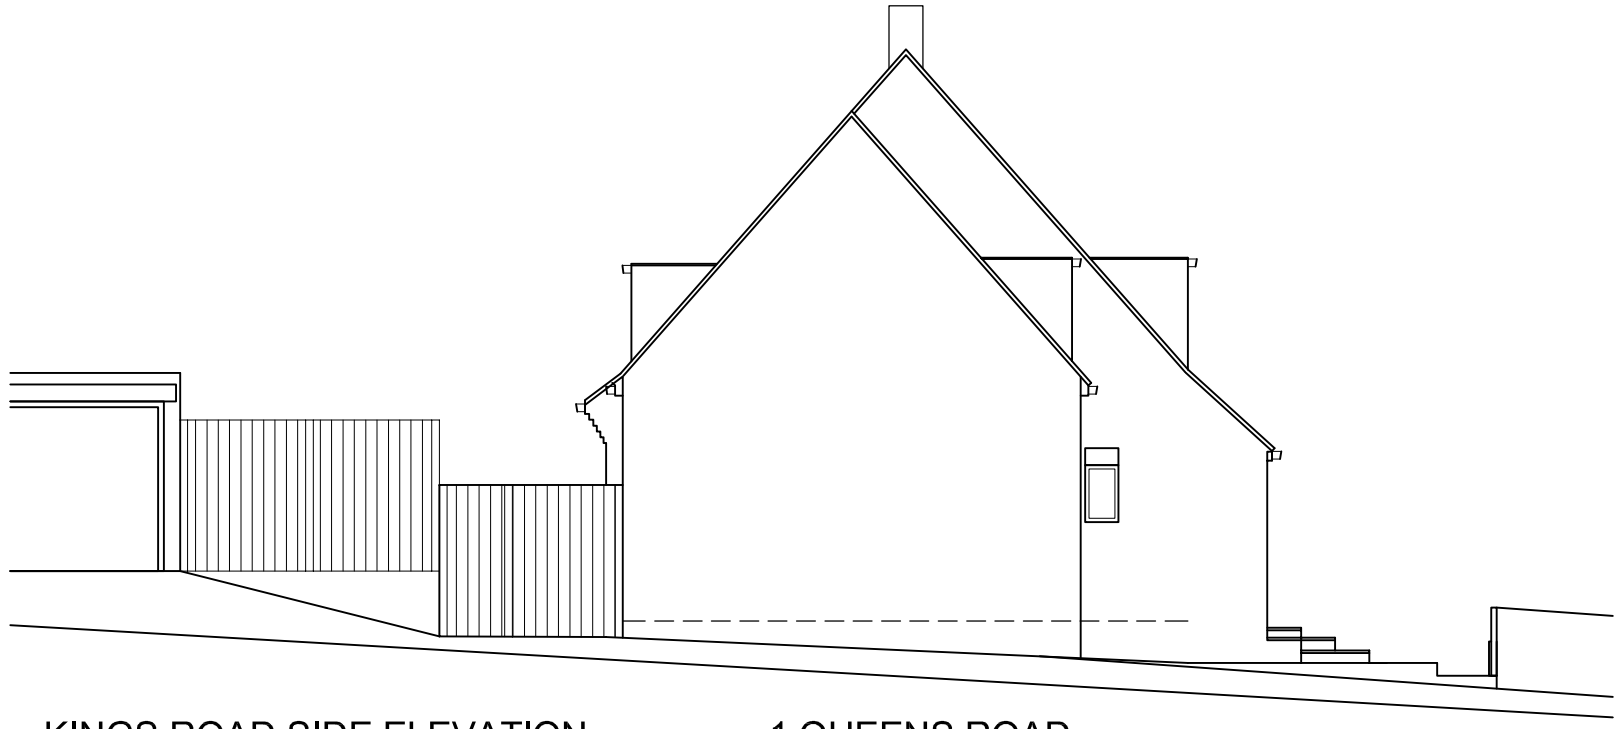

KINGS ROAD SIDE ELEVATION

1 QUEENS ROAD

10 metres @ 1:100 on A3

1 metres @ 1:100 on A3



REAR ELEVATION



FRONT ELEVATION

B Front window enlarged

A Front extension removed

rev. date

These drawings should be approved by Local Authority Building Control or other appropriate checking Authority prior to commencement of the work.

No dimensions to be scaled from this drawing.
All dimensions to be checked on site.
This drawing is copyright.

client
Joanna and David Markvoort

project
1 Queens Road
Southwick

drawing
Planning Application
Proposed Elevations

scale 1:100@A3 date 18.09.18

drawn CH

9 Kenton Road
Hove, East Sussex
BN3 4PG
tel: 01273 298217
fax: 01273 298217
e-mail: info@clairehaigharchitects.co.uk

Claire Haigh
Associates Ltd

CH 917 /005 rev. B