

General Notes:


- All measurements are to be checked on site.

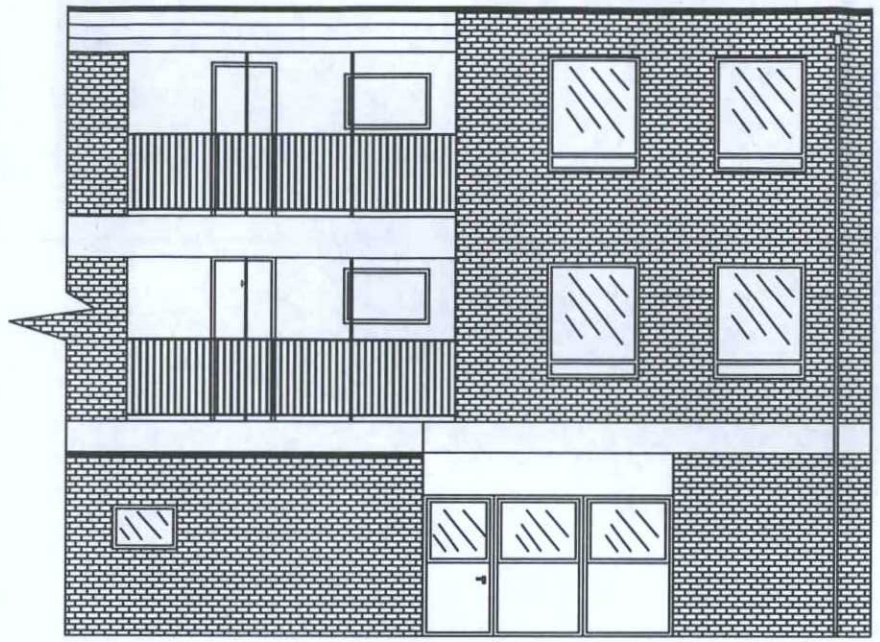


REAR ELEVATION EXISTING

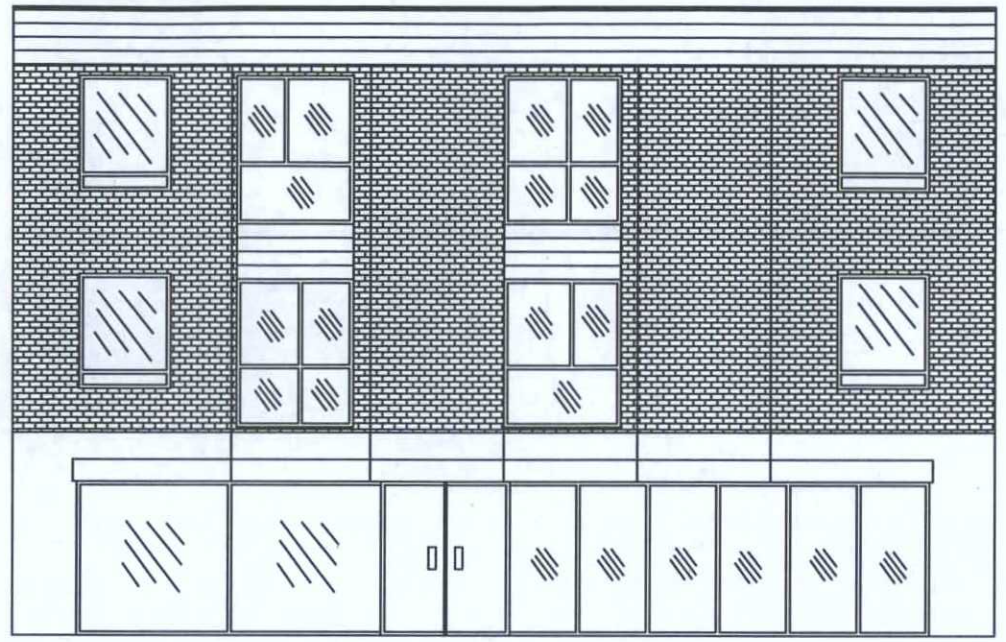

FRONT ELEVATION EXISTING

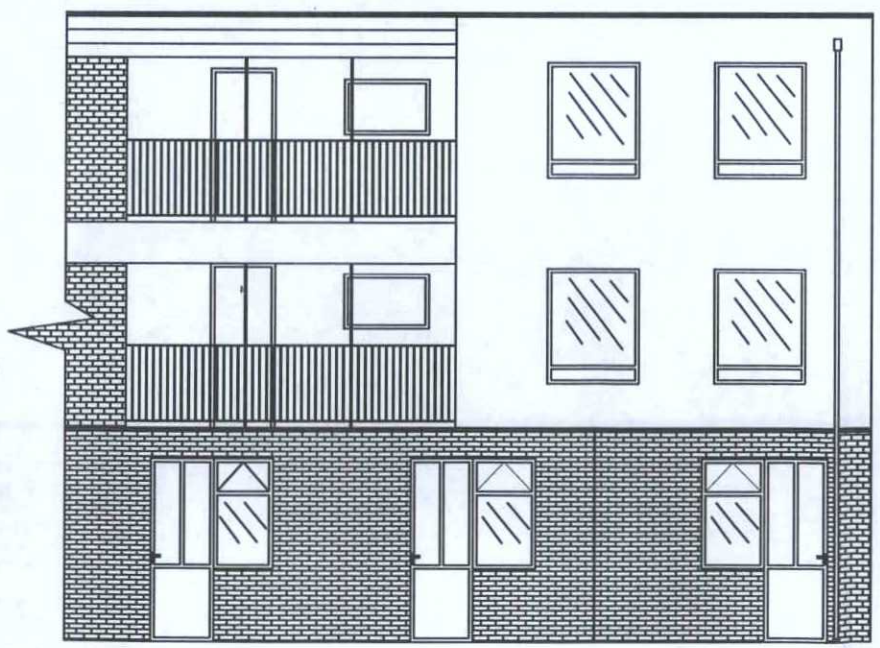

REAR ELEVATION PROPOSED

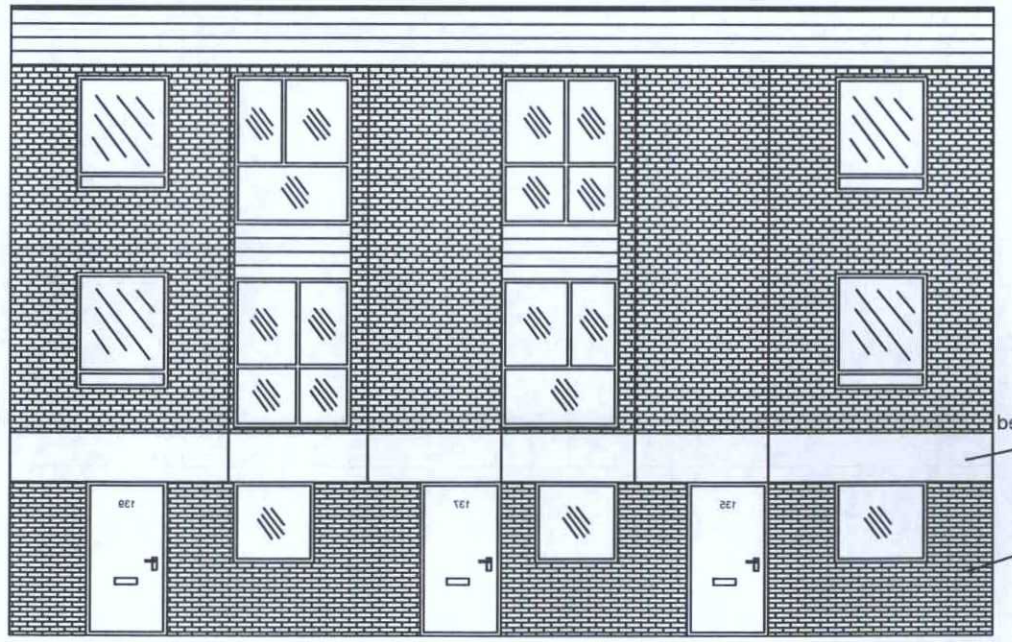

FRONT ELEVATION PROPOSED

Scale Bar (1:100)
0m 10m

AMENDMENT

ADUR & WORTHING PLANNING SERVICES	
PLAN	AWDM/1425/17
DATE VALID	14 FEB 2018

INFINITY SURVEYING LTD	
Title: Existing and Proposed Front and Rear Elevations	
Address: South Street, Lancing	
Status: Planning Application Drawing	
Floor Level: N/A	
Drawing No. (ref): RP-05	Revision: N/A
Scale: 1:100 @ A3	Sheet: 1
Drawn by: LM	Date: 03.06.2017