
General Notes:


- All measurements are to be checked on site.

AMENDMENT

ADUR & WORTHING
PLANNING SERVICES
PLAN\AWDM\1425\17
DATE VALID
14 FEB 2018

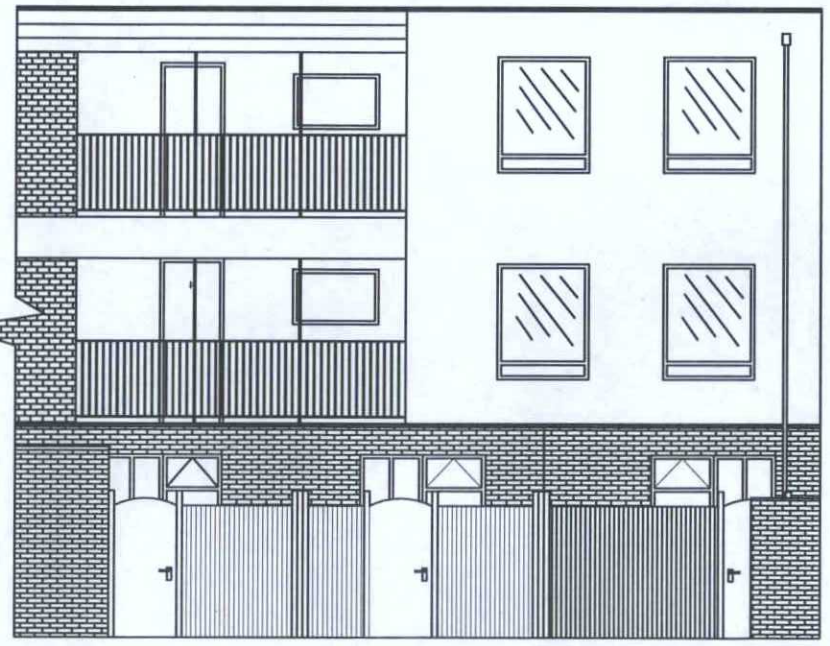

PROPOSED REAR STREET ELEVATION

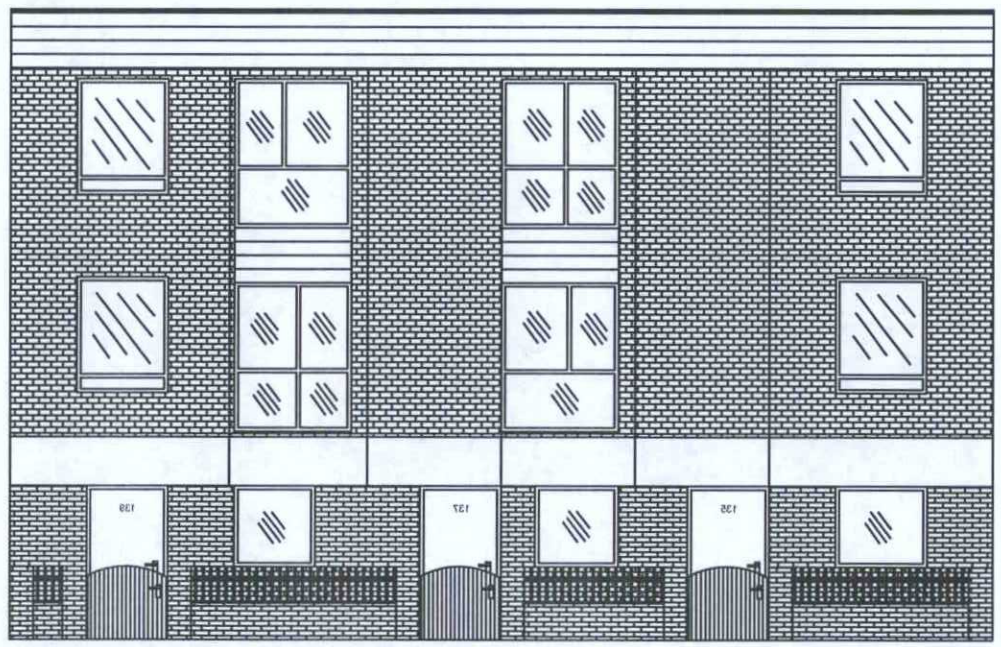

PROPOSED FRONT STREET ELEVATION



INFINITY SURVEYING LTD

Title: Proposed Front & Rear Street Elevations	
Address: South Street, Lancing	
Status: Planning Application Drawing	
Floor Level: N/A	
Drawing No. (ref): RP-06	Revision: N/A
Scale: 1:100 @ A3	Sheet: 1
Drawn by: LM	Date: 03.06.2017