

General Notes:

- All measurements are to be checked on site.

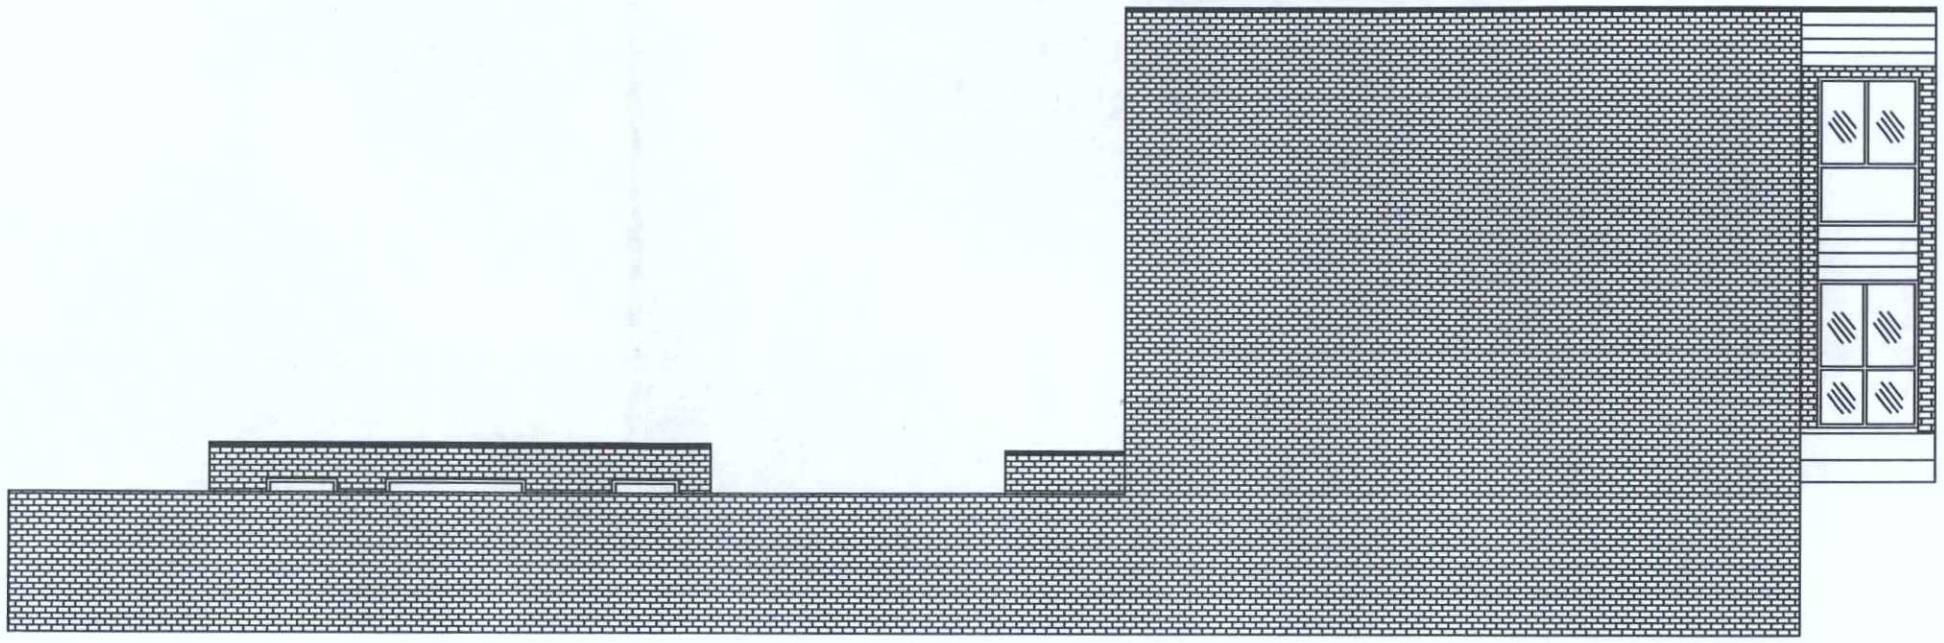

Existing North Side Elevation

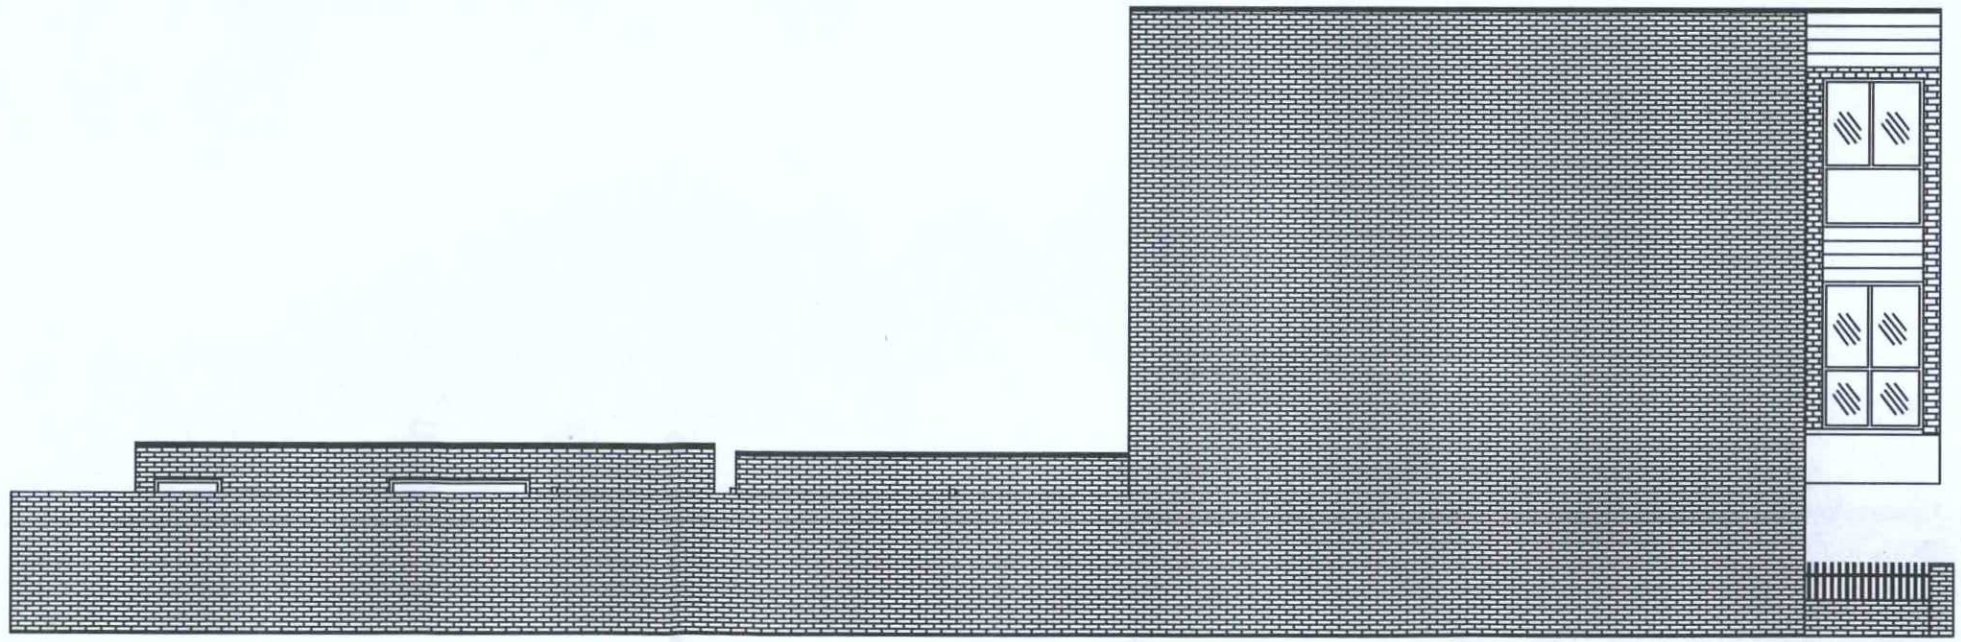

Proposed North Side Elevation



AMENDMENT

ADUR & WORTHING
PLANNING SERVICES

PLAN	AWDM/1425/17
DATE VALID	14 FEB 2018

INFINITY
SURVEYING LTD

Title: Existing and Proposed North Side Elevations	
Address: South Street, Lancing	
Status: Planning Application Drawing	
Floor Level: N/A	
Drawing No. (ref): RP-07	Revision: N/A
Scale: 1:100 @ A3	Sheet: 1
Drawn by: LM	Date: 03.06.2017