
General Notes:


- All measurements are to be checked on site.

AMENDMENT

ADUR & WORTHING PLANNING SERVICES	
PLAN	AWDM/ 1t 2e/1f
DATE VALID	14 FEB 2018

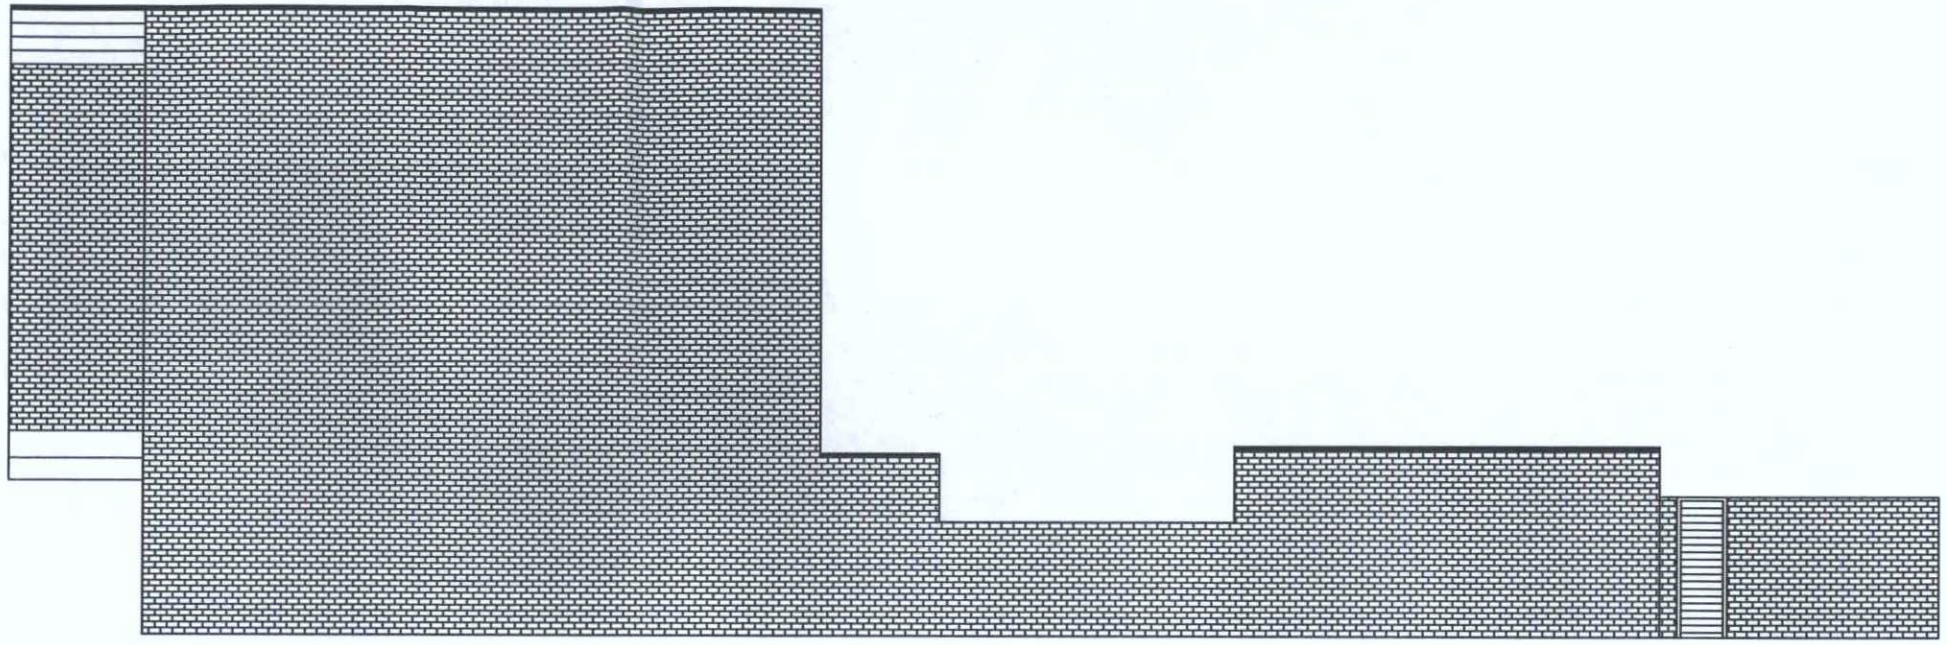

Existing South Side Elevation

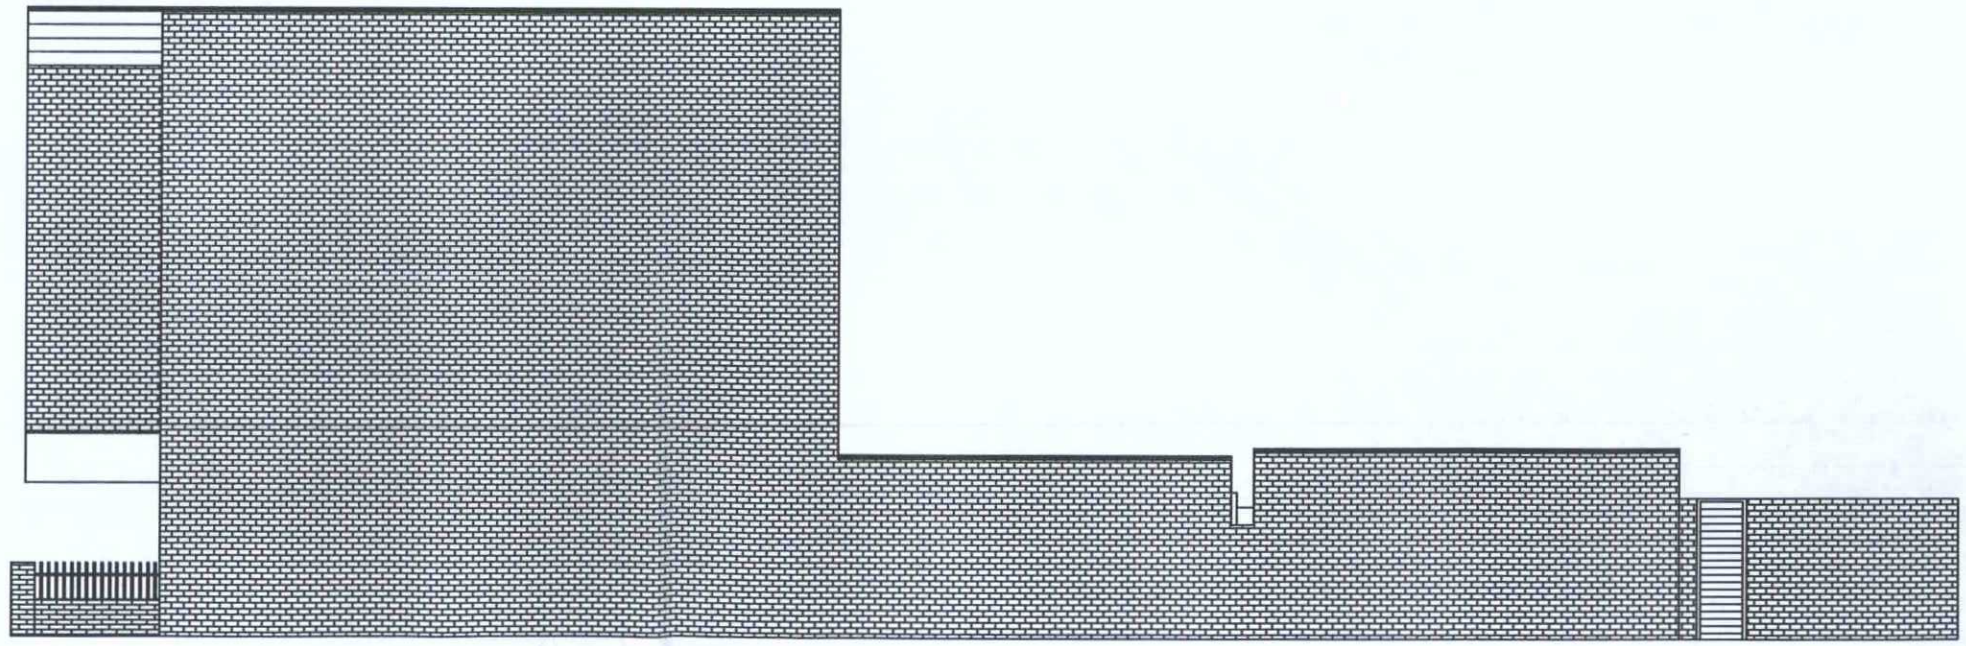

Proposed South Side Elevation



INFINITY SURVEYING LTD	
Title: Existing and Proposed South Side Elevations	
Address: South Street, Lancing	
Status: Planning Application Drawing	
Floor Level: N/A	
Drawing No. (ref): RP-08	Revision: N/A
Scale: 1:100 @ A3	Sheet: 1
Drawn by: LM	Date: 03.06.2017