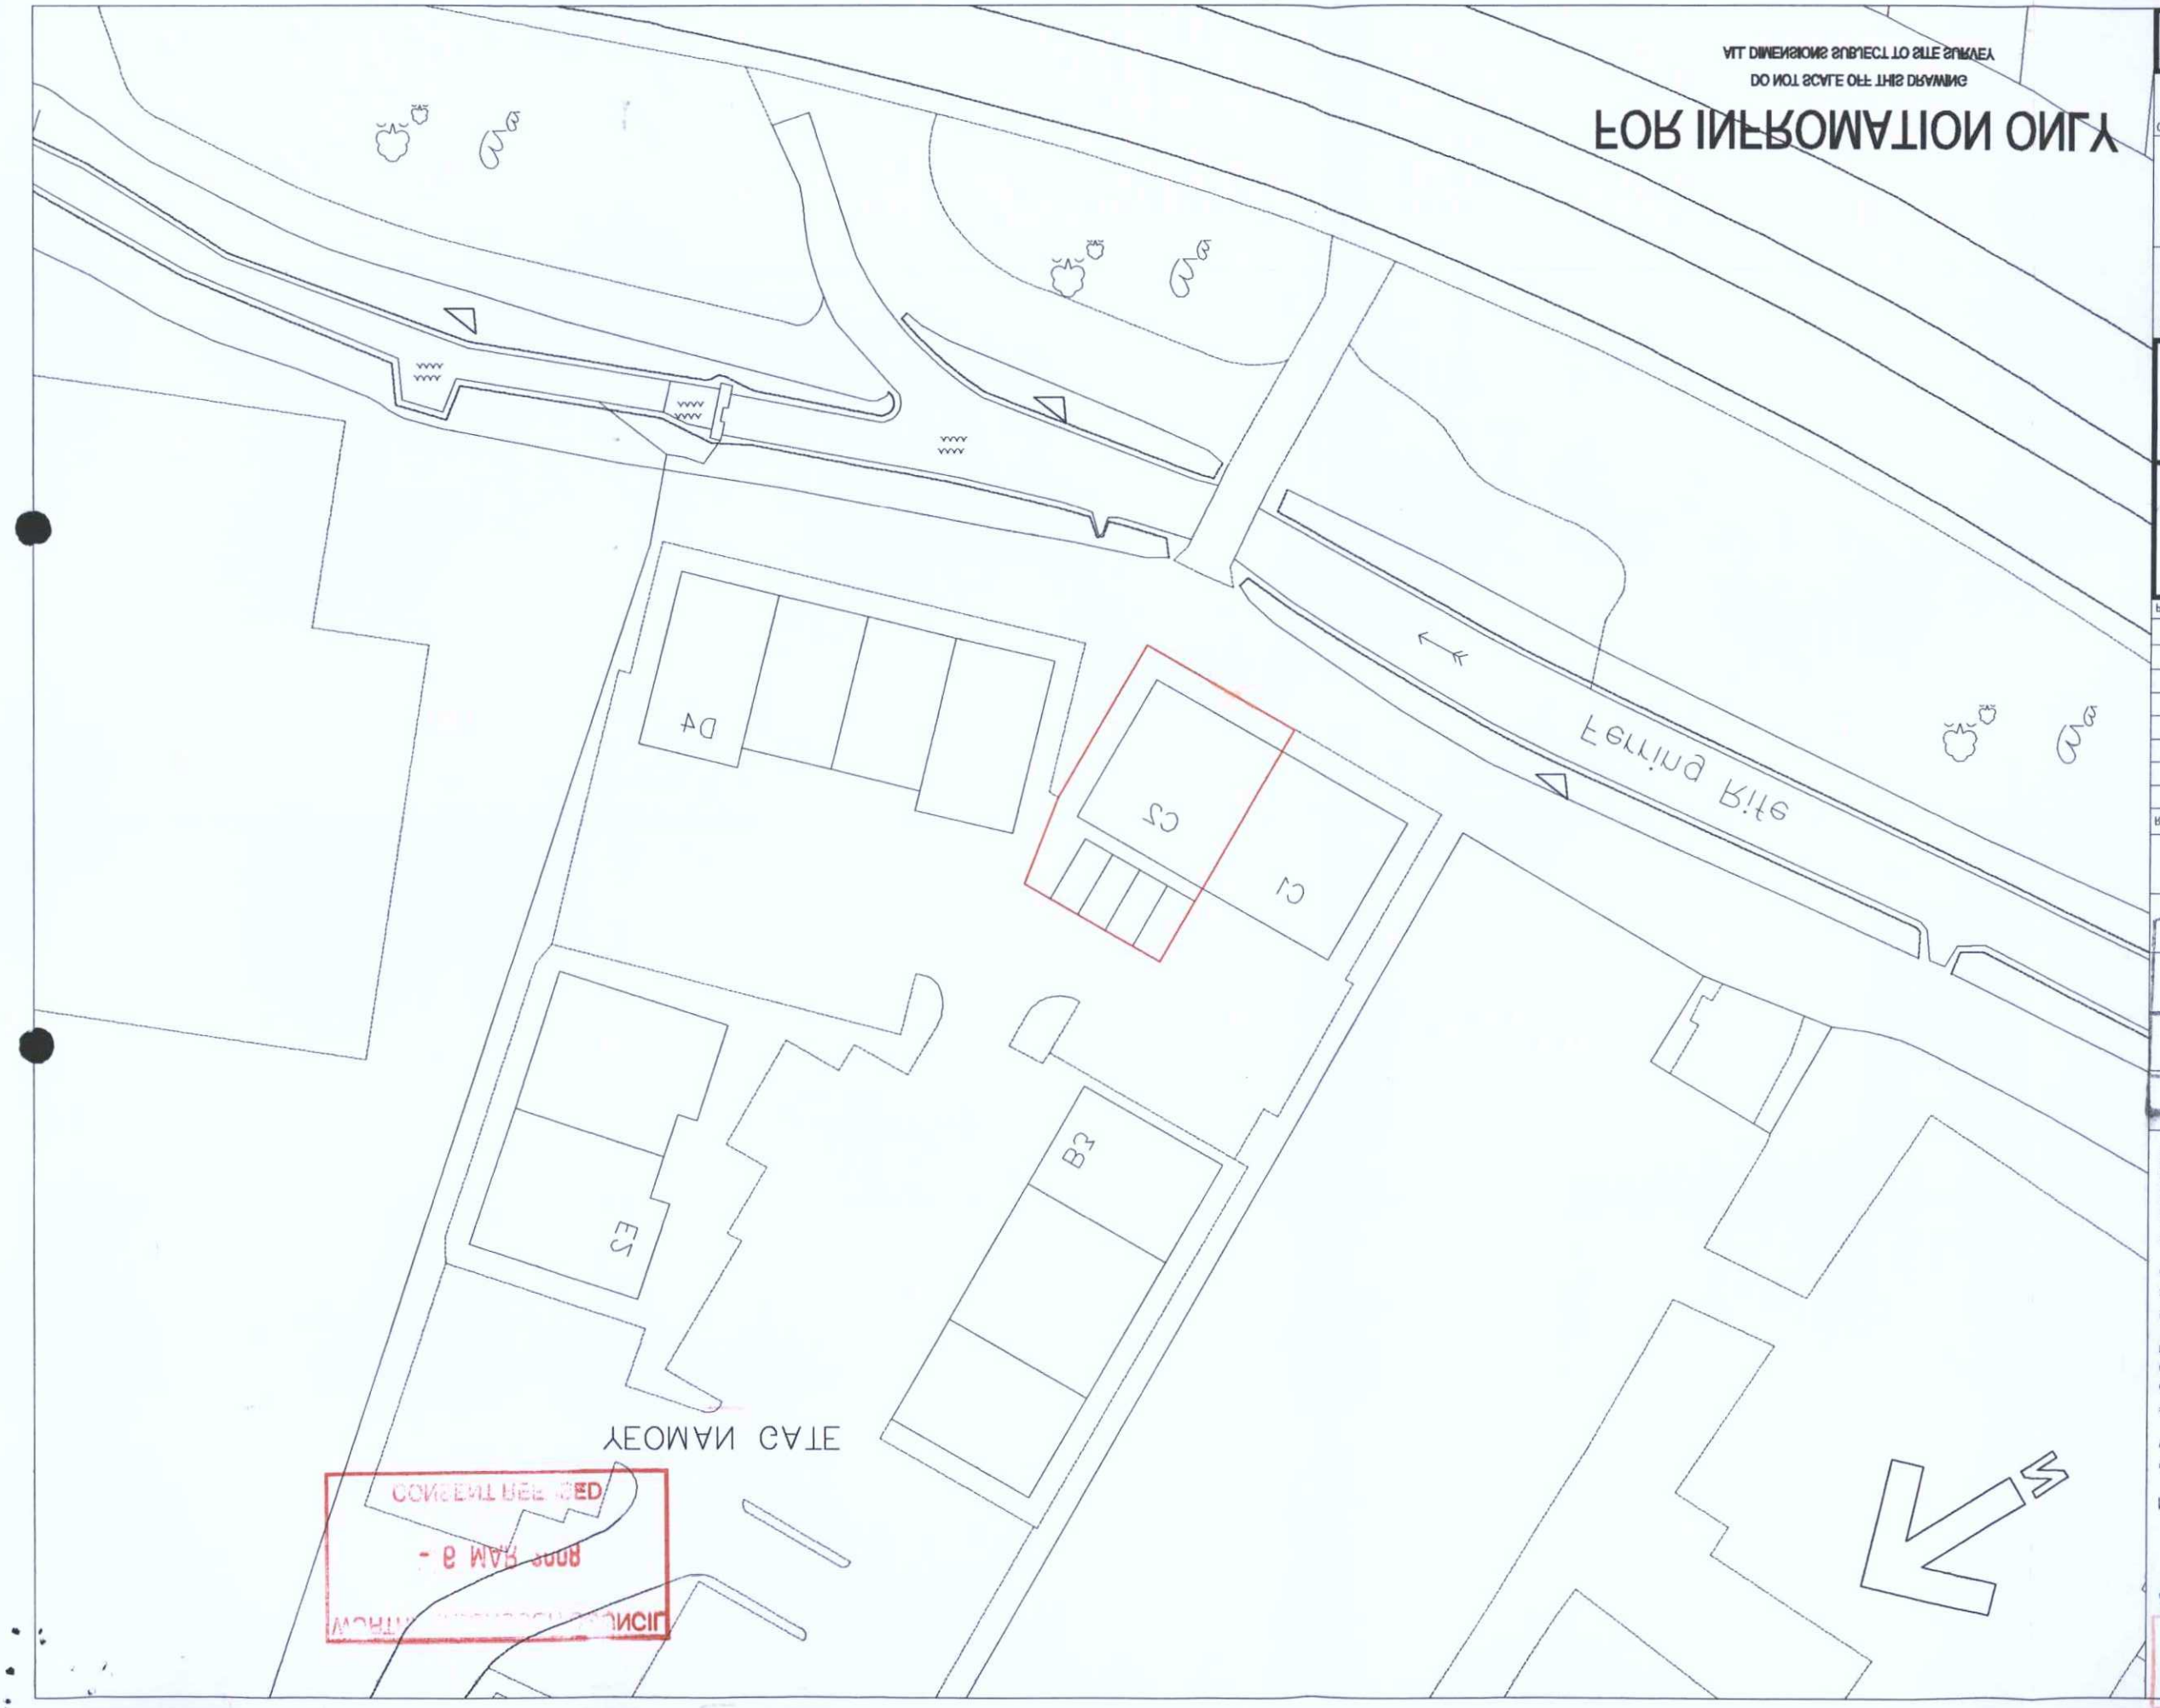

ALL DIMENSIONS SUBJECT TO SITE SURVEY
DO NOT SCALE OFF THIS DRAWING

FOR INFORMATION ONLY

Project No.	Office:	Drawing No.	Rev:
5053937	COF	A4000	–

Original Size:	Scale:	Designed:	Drawn:	Checked:	Authorised:
A3	1:500	Date:	Date: SEP 07	Date:	Date:

Title
SITE LAYOUT PLAN

Project
RBS WORTHING
UNIT C2, YEOMAN GATE, YEOMAN WAY
WORTHING, BN13 3QZ

Client
RBS
The Royal Bank of Scotland Group

Purpose of issue | Rev | Date | Authorised

ATKINS
Digby House
Causton Road
Colchester
Essex, CO1 1RJ
Tel: 01206 713300
Fax: 01206 713317

Rev	Modifications	By	Date	Chk'd	Auth

DEPOSITED
80.1.P
TP ... No.
WB 1
Mr/Mrs/Ms 10
BOROUGH OF WORTHING

NOTES:

* All dimensions are in millimetres (mm) except where stated otherwise.
* These drawings require final dimensional checking on site to ensure their accuracy prior to commencement of any works. Any discrepancies to be reported direct to the Architect.
* This drawing is to be read in conjunction with M&E Atkins' Scope of Works document No. 5053937\A4310, Floor Finishes Schedule No. 5053937\A4311 and the RBS Group Workplace Design Guide, Version 1.1 and all subsequent updates.
* This drawing is to be read in conjunction with Atkins' Scope of Works document No. 5053937\A4310, Floor Finishes Schedule No. 5053937\A4311 and the RBS Group Workplace Design Guide, Version 1.1 and all subsequent updates.

DO NOT SCALE

ATKINS

1 B OFFICE COPY

Project No: 5053937 | Office: COF | Dwg No: A4000 | Rev: –

BE CARRIED OUT IN ACCORDANCE WITH A.A. PROCEDURES
THIS IS A CAD DRAWING – HAND AMENDMENTS SHOULD

CONSENT REVISED
- 6 MAR 2008
WORTHING BOROUGH COUNCIL