


Site Garden Plan
SCALE 1:200

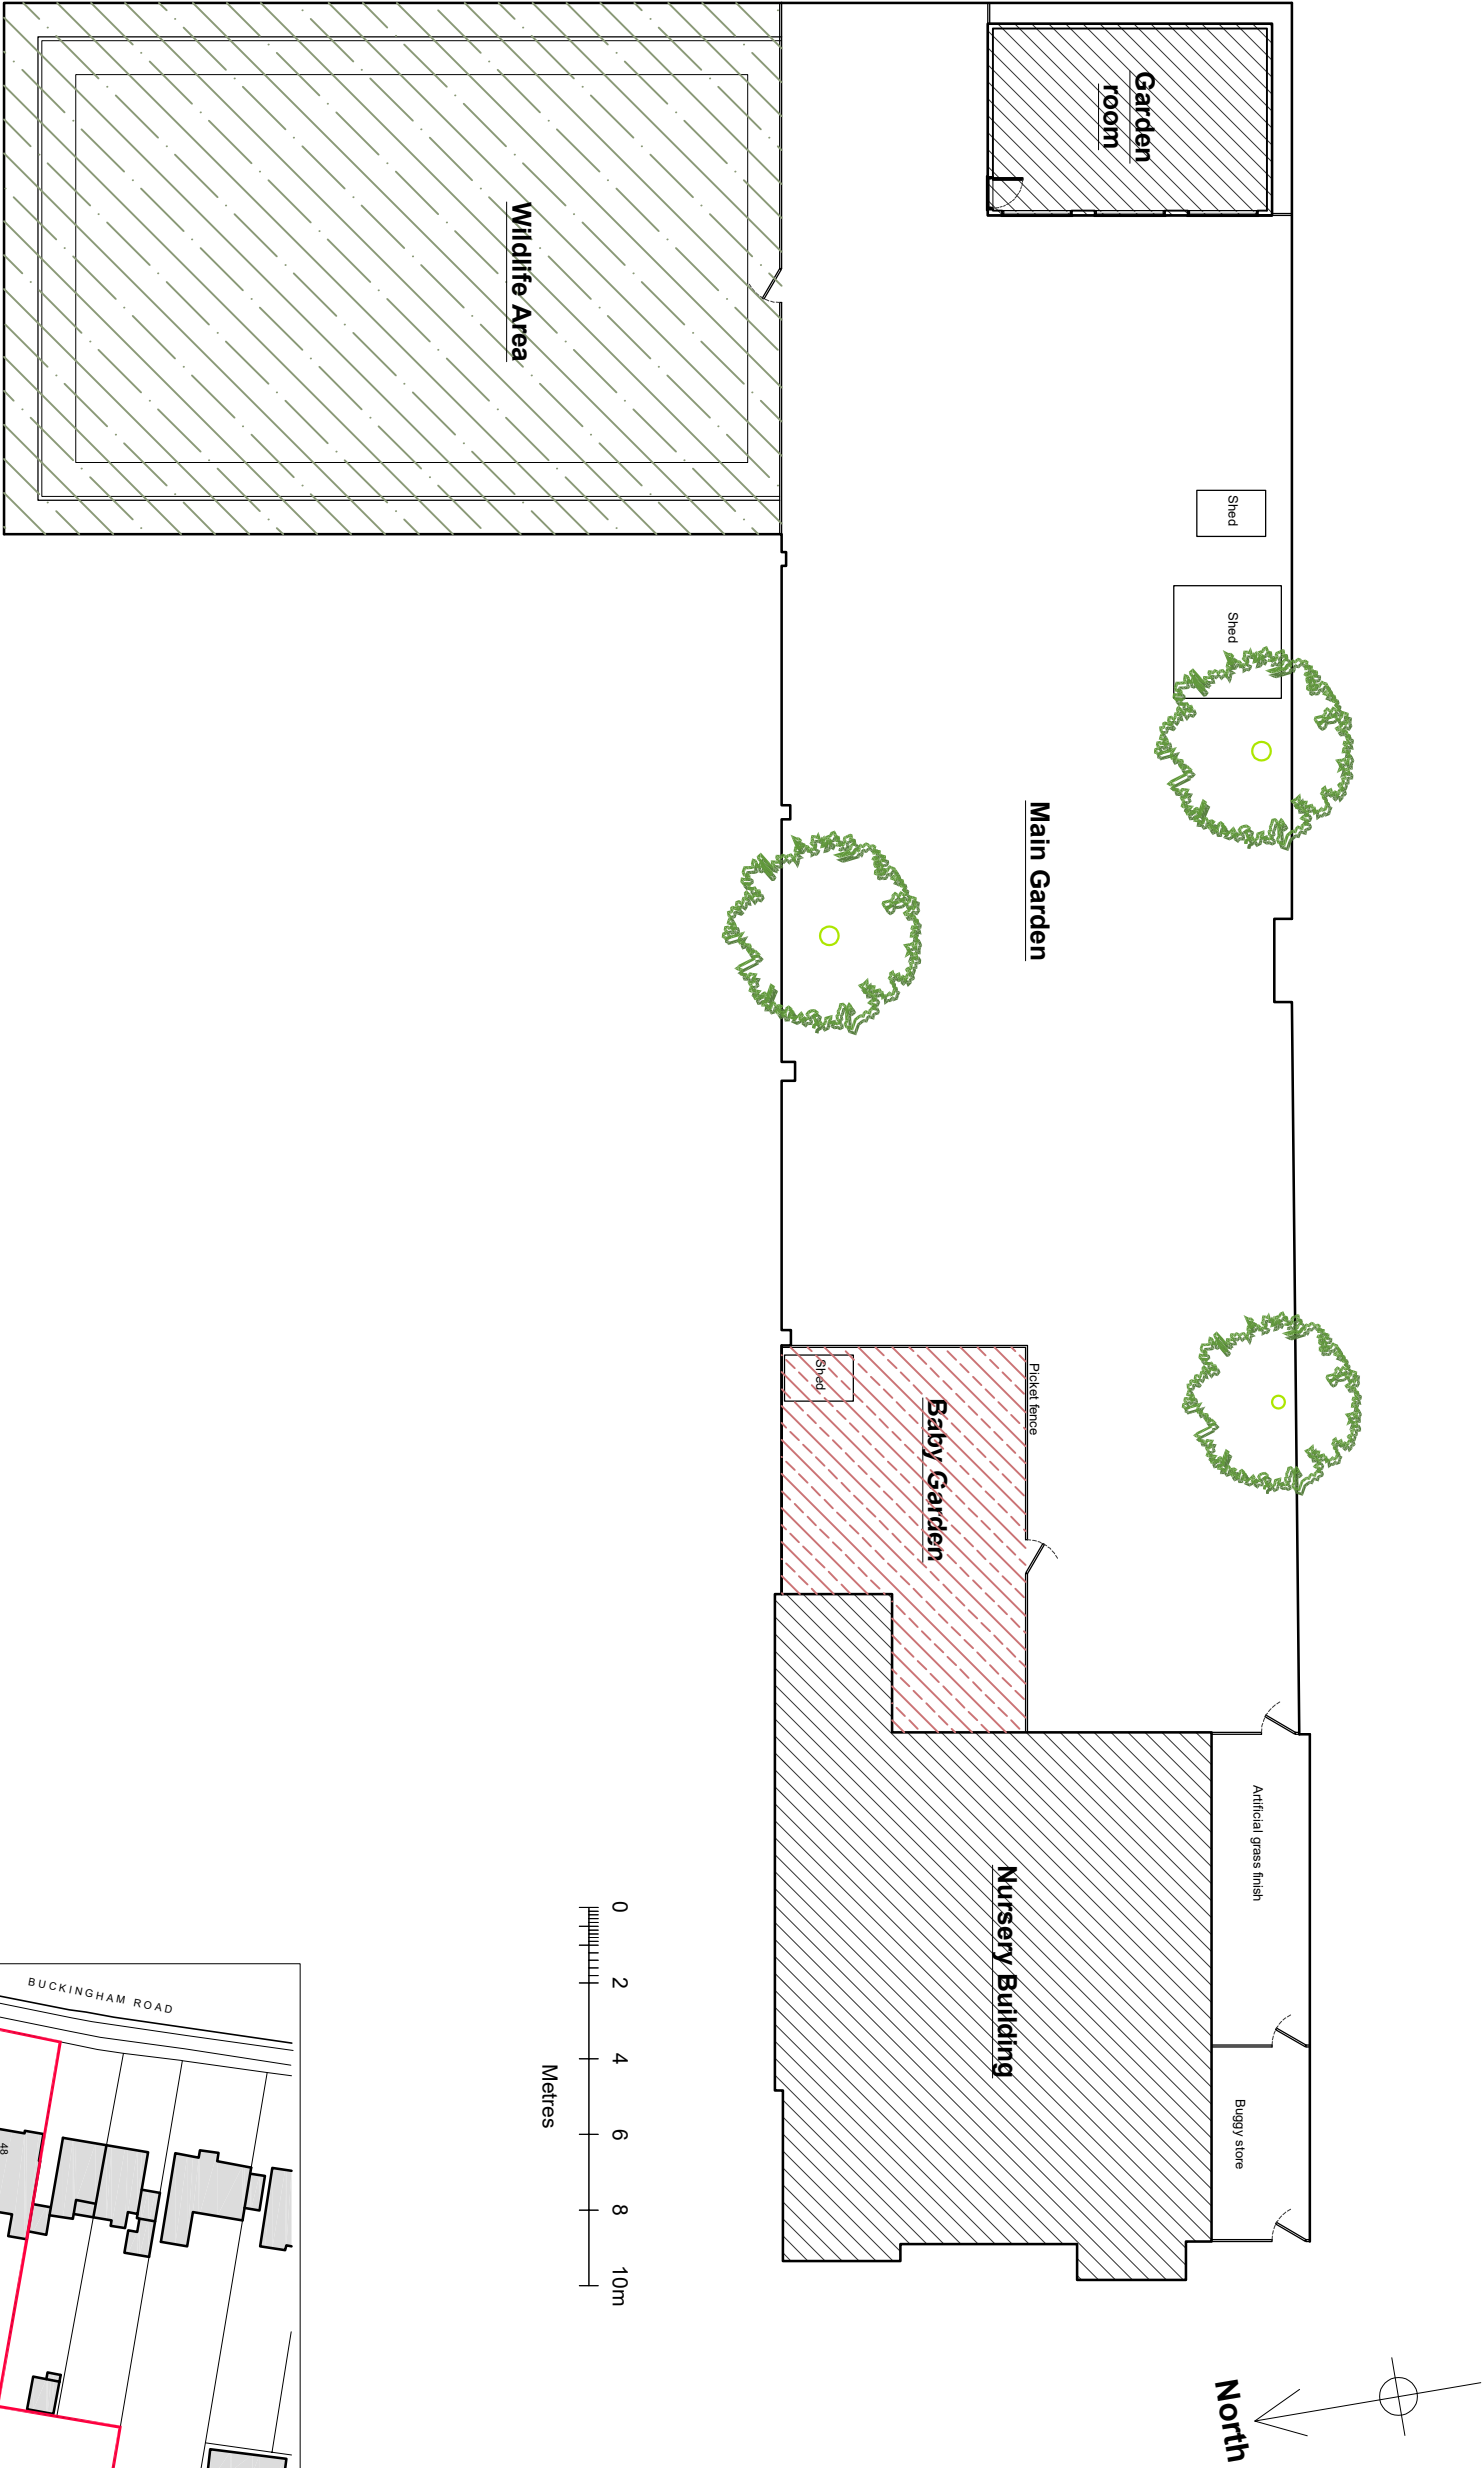

Location Plan
SCALE 1:1250

