T.P. OFFICE COPY

Replacement Garage @ 17 Leighton Avenue Wollaton

1:50, 1:100, 1:1250, 1:500

Buildings Considered to be exempt from the Building Regulations.

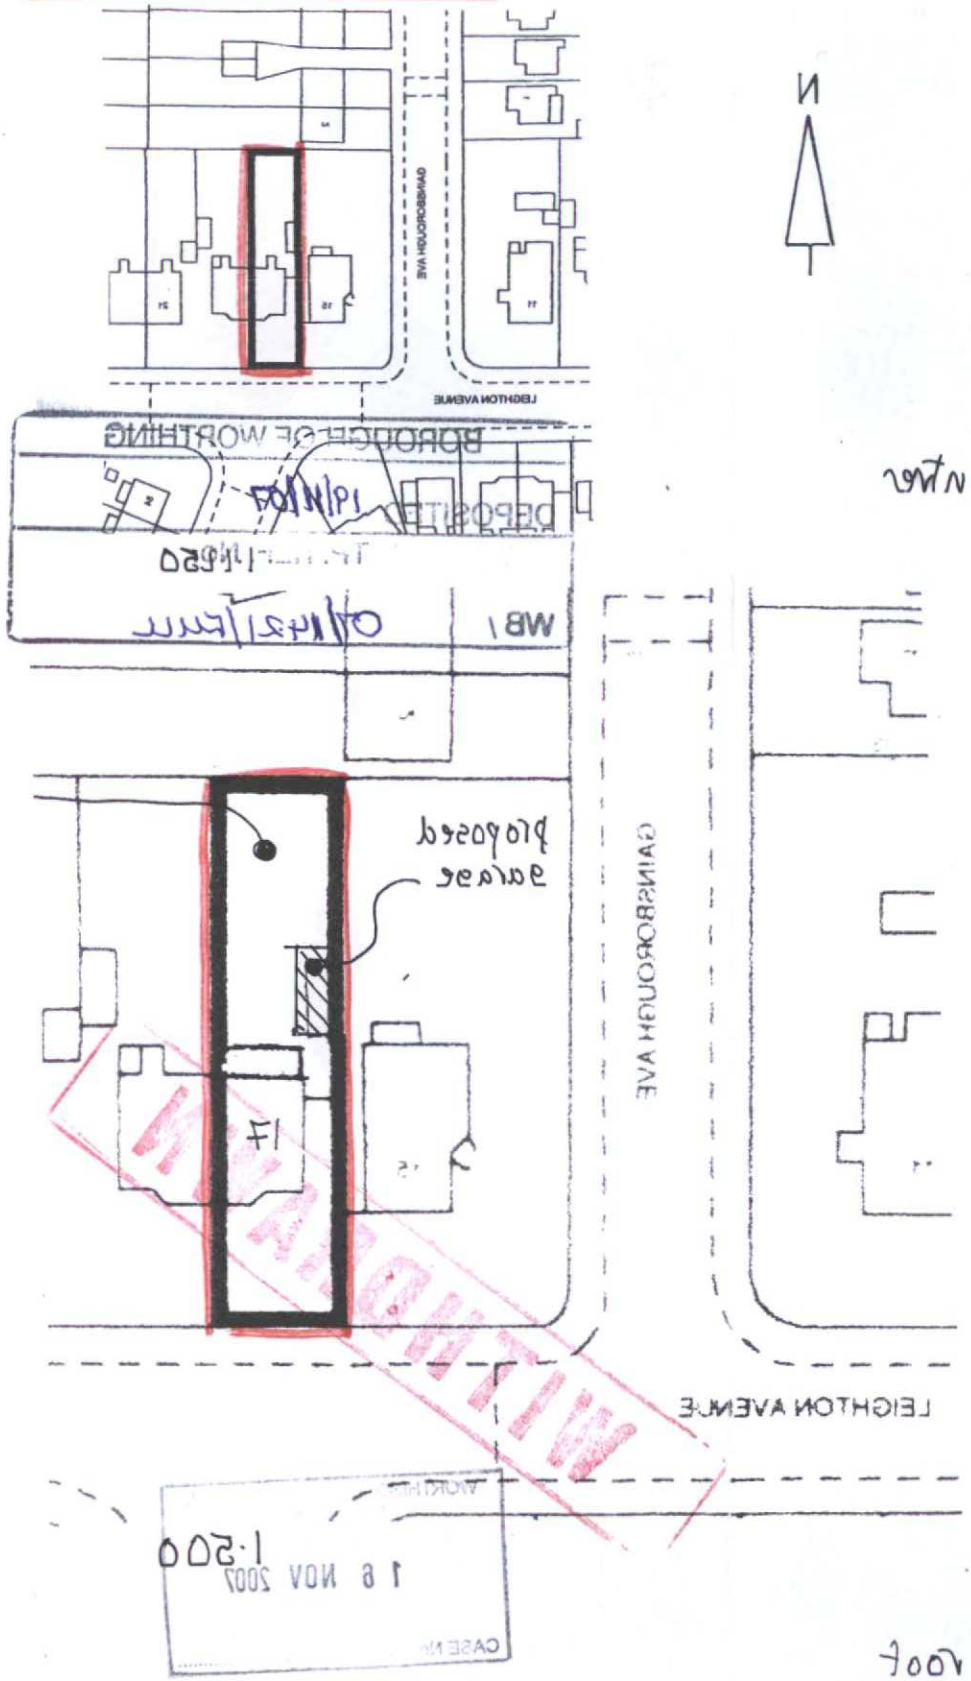

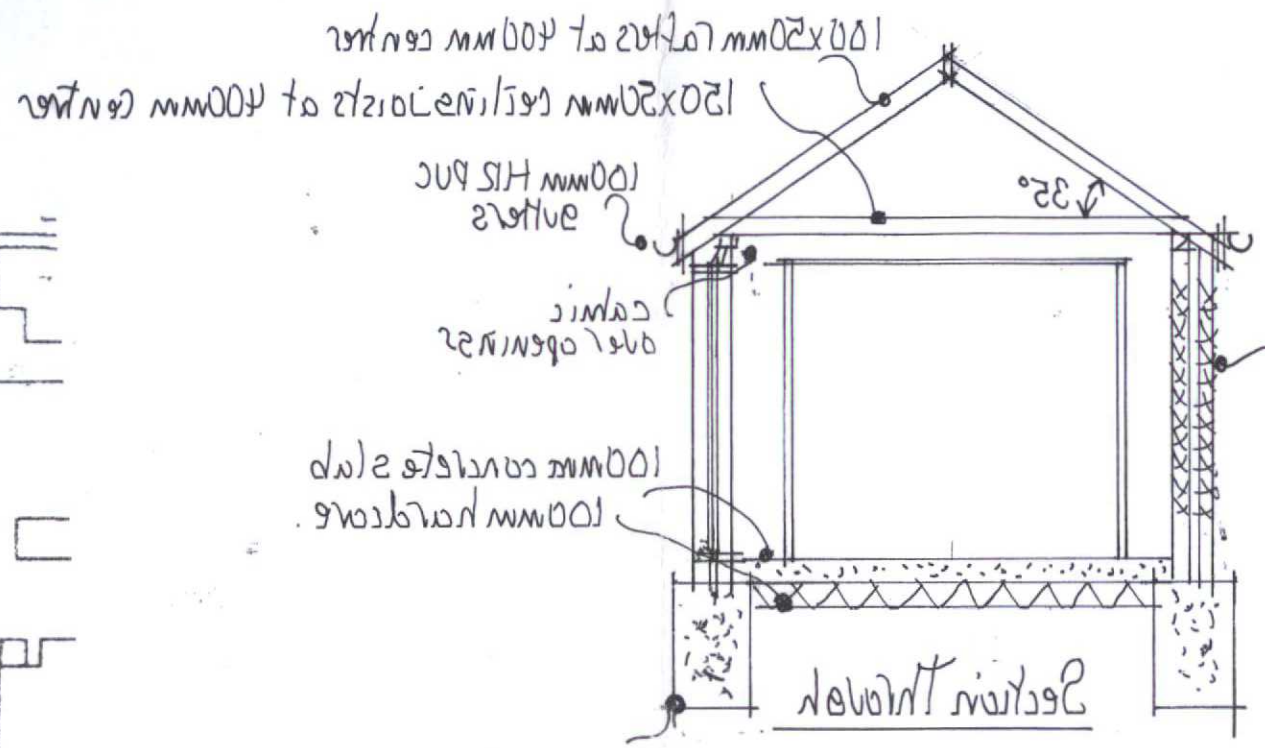

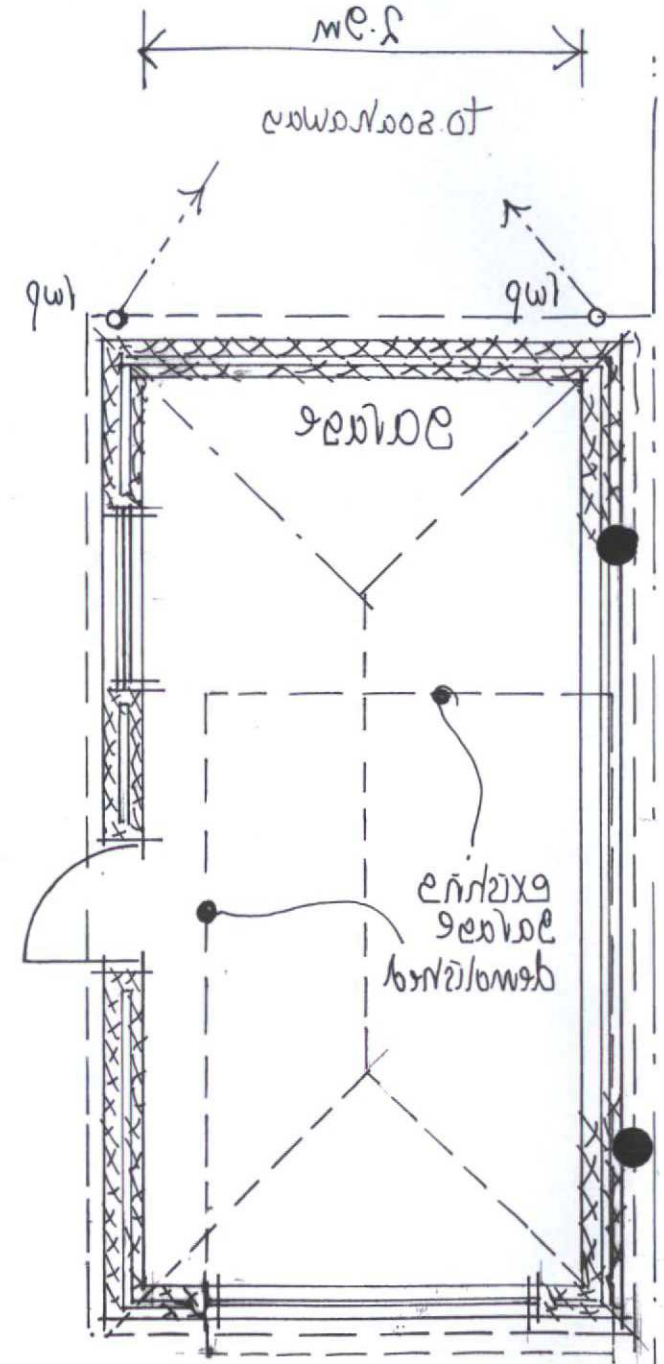

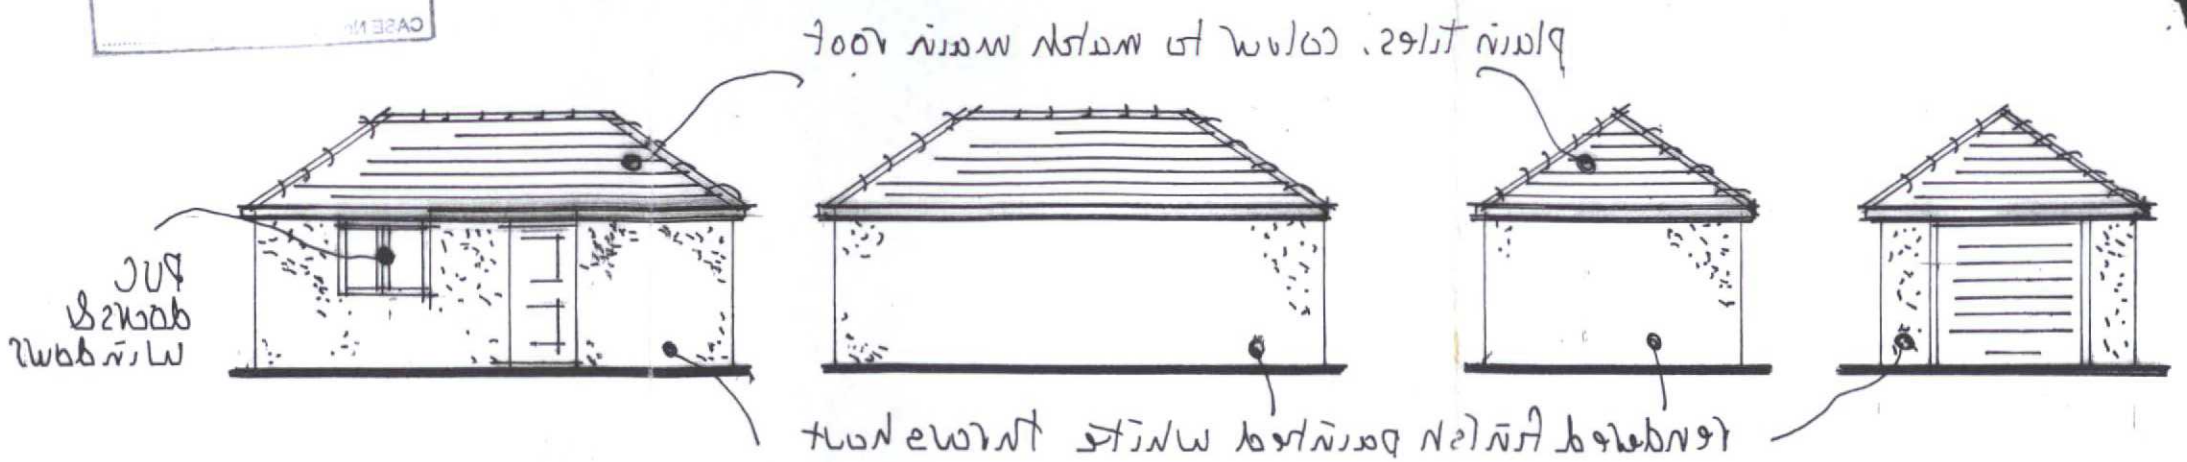

Mel Humphrey
MRICS MBEng
39 Northease Drive
Hove, East Sussex BN3 8PQ
Mobile: 07701 055182
Email: mel_humphrey_uk@yahoo.co.uk