
THE COPYRIGHT OF THIS DRAWING BELONGS TO VISTRY SOUTHERN LTD,
IT MAY NOT BE REPRODUCED IN WHOLE OR PART, OR USED FOR THE MANUFACTURE
OF ANY ARTICLE WITHOUT THE EXPRESS PERMISSION OF THE COPYRIGHT HOLDER.
NO LIABILITY WILL BE ACCEPTED FOR AMENDMENTS MADE BY OTHER PERSONS.
DO NOT SCALE FROM THIS DRAWING FOR CONSTRUCTION.
© CROWN COPYRIGHT 2023 ORDNANCE SURVEY 100053143.

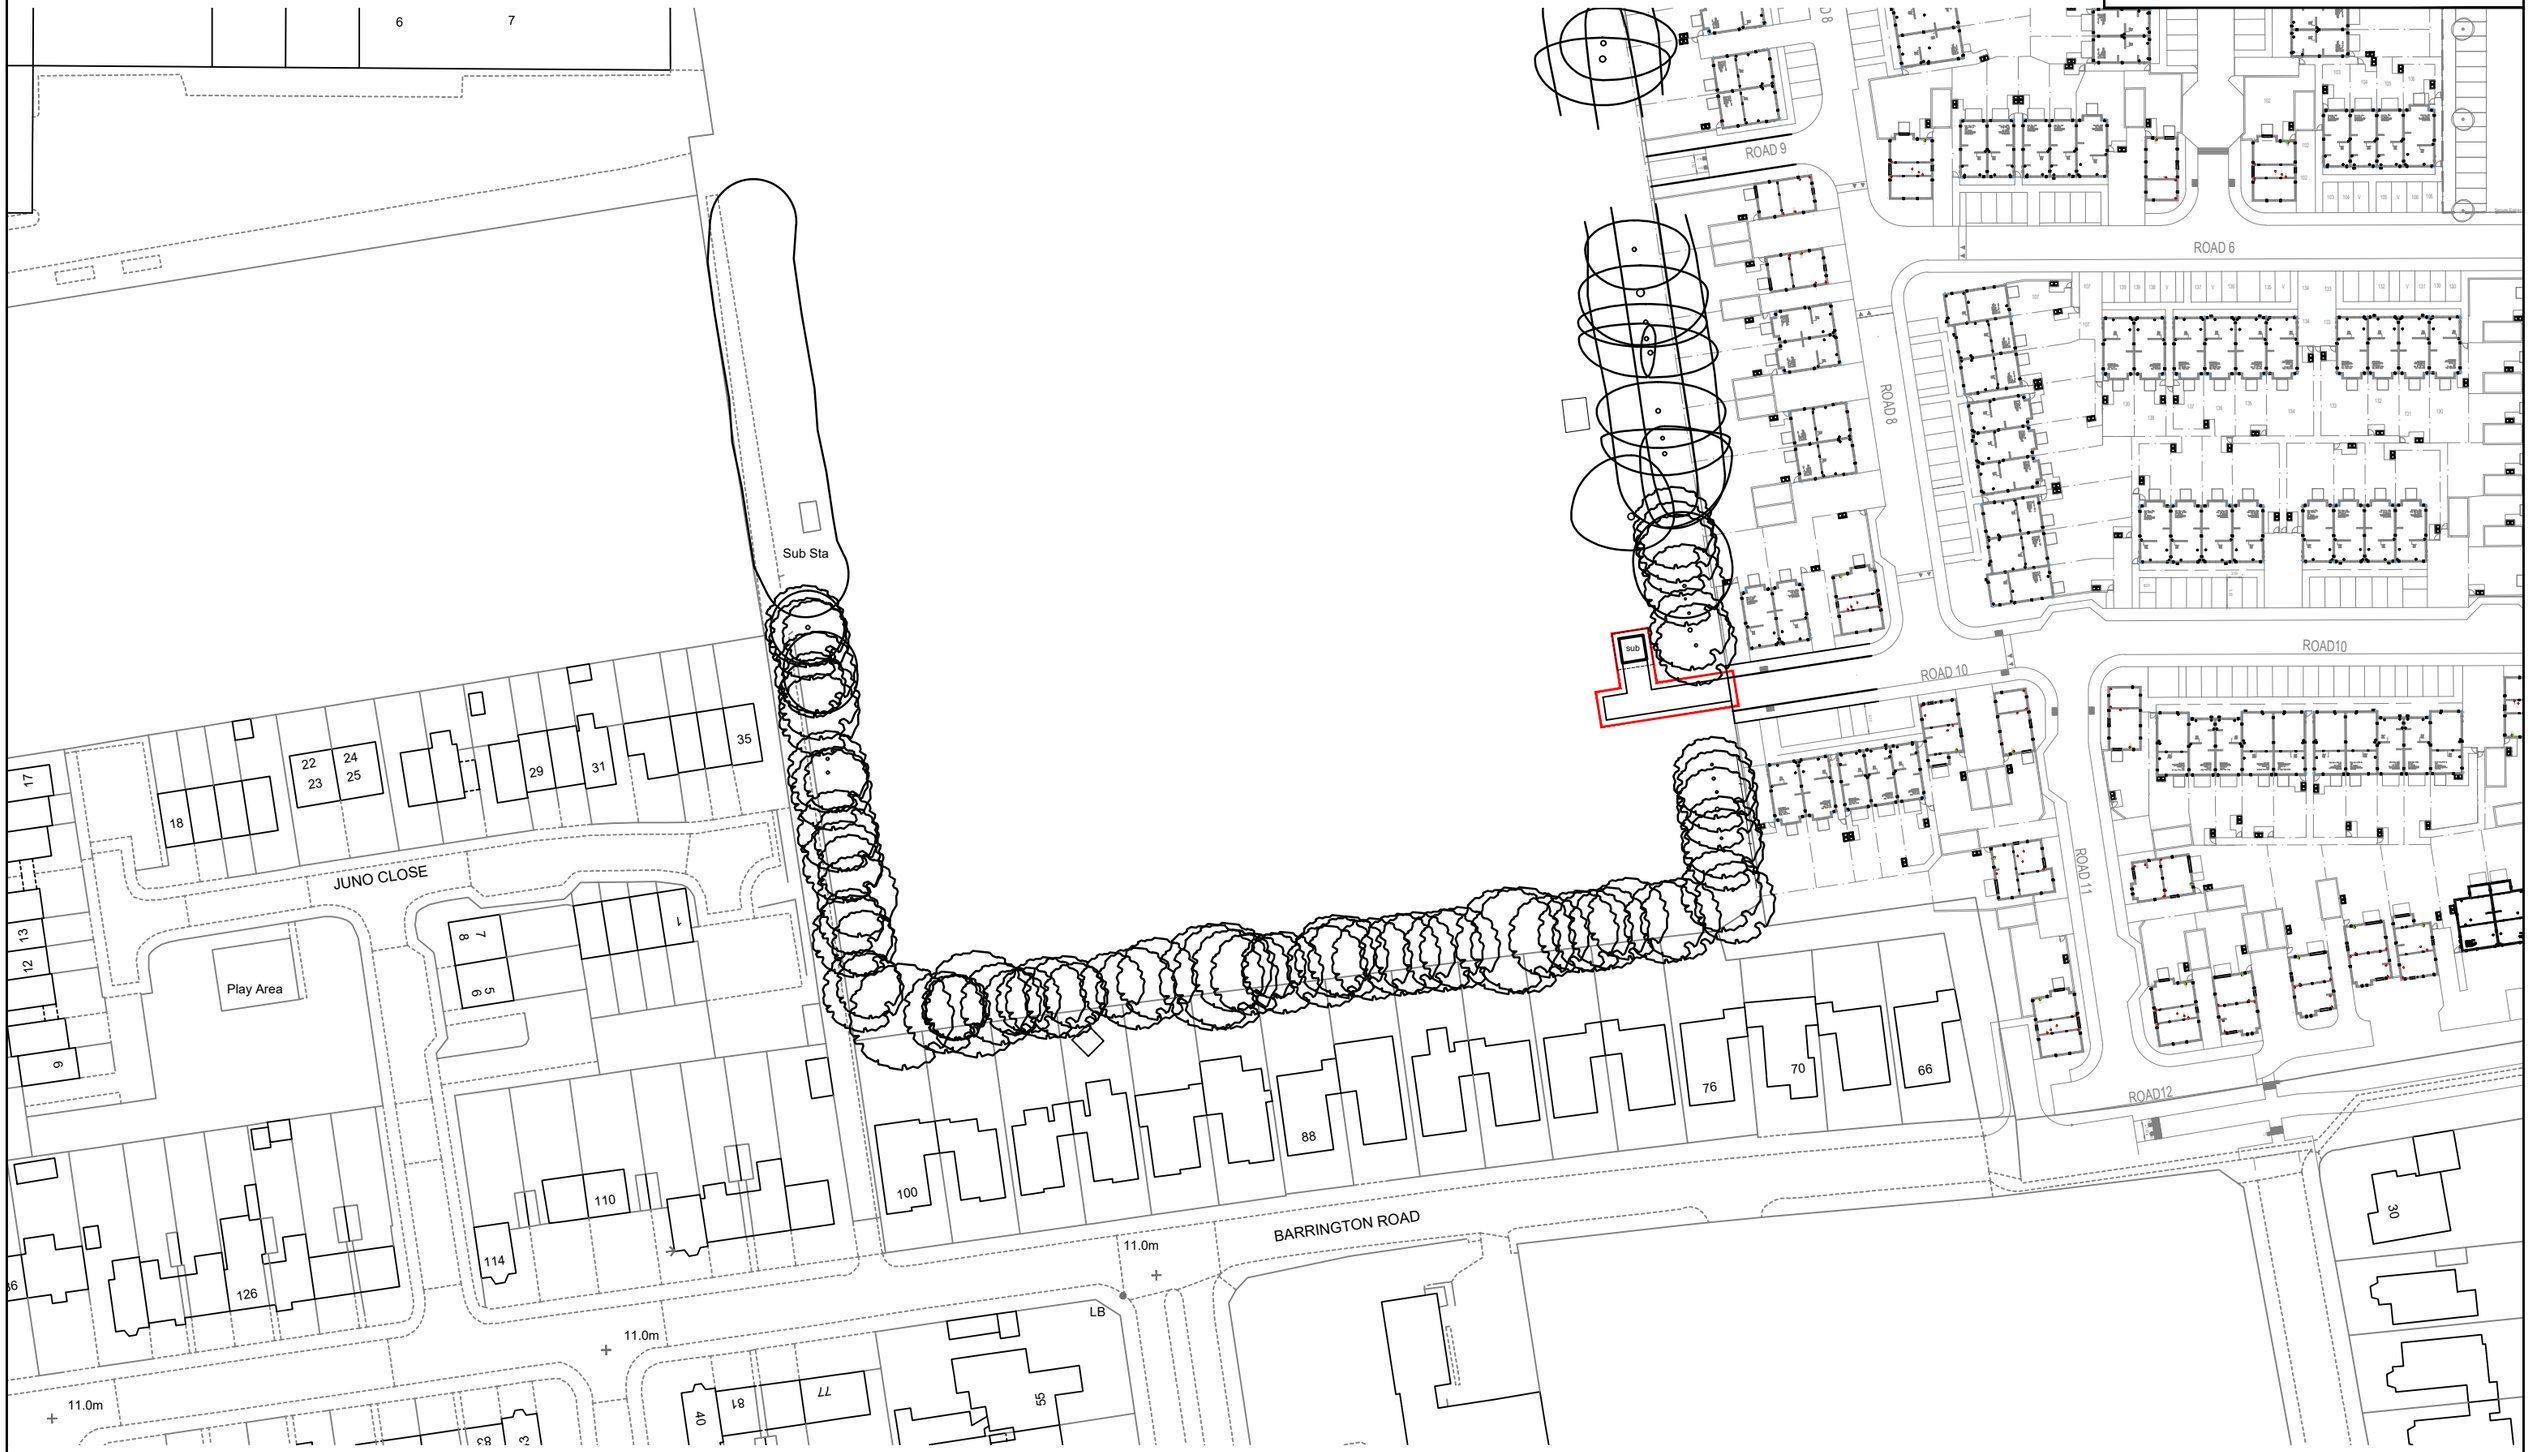

KEY

Application Boundary

MDD ARCHITECTURE +URBAN DESIGN	MDD Architecture & Urban Design 18 Mulberry Walk - Bordon Hampshire - GU35 0UL Email: info@md-design.co.uk	1:1000 0 10m 20m 30m 40m 50m	A First Issue MD 17.09.24 REV: DESCRIPTION: BY: DATE:	CLIENT: Bellway Homes South London	SITE: NIB & SGN Land, Durrington TITLE: Sub Station Location Plan	SCALE AT A3: 1:1000 PROJECT NO: BSL-004	DATE: 17.09.24 / DRAWN: MD / CHECKED: MD DRAWING NO: SSLP-01 / REVISION: A