
| amendments | | | | |
|---|---|---|---|---|
| rev. | date | comment | auth. | chkd. |
| - | - | - | - | - |

0 2.5 5 7.5 10
scale in metres 1:100

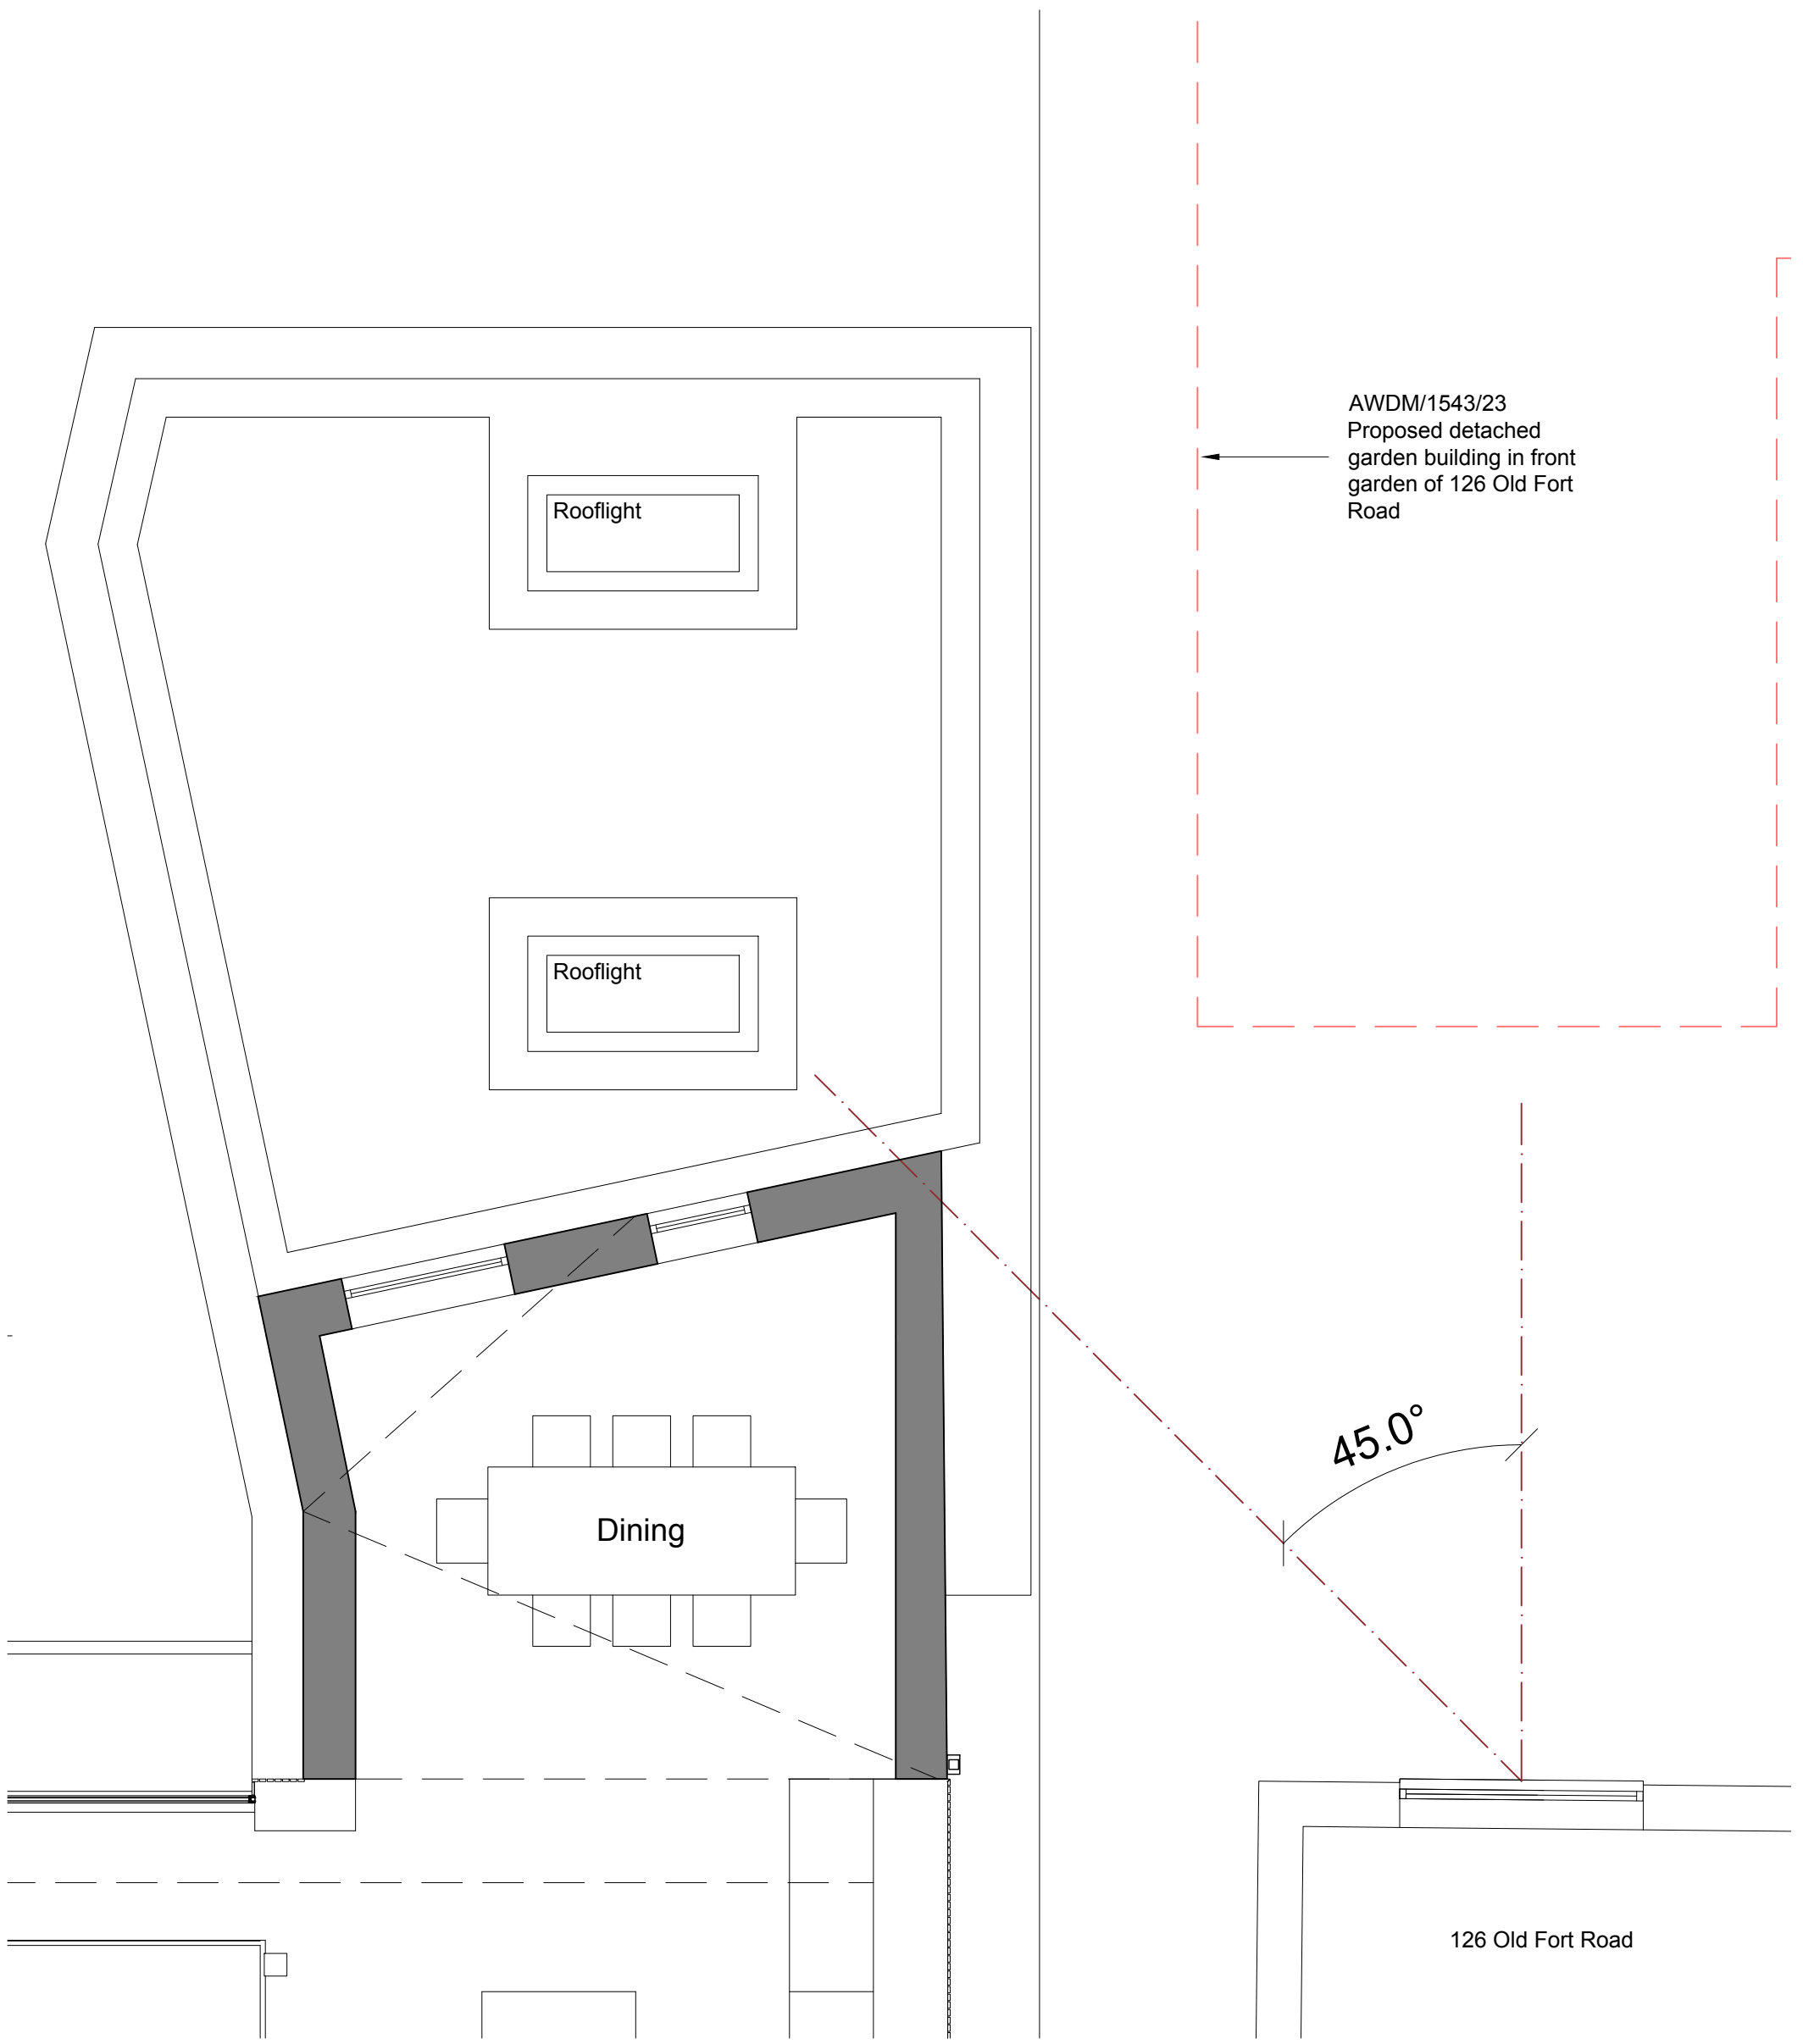


Part First Floor Plan 1:100

n

| client | drawing number | revision |
|---|---|---|
| Mr & Mrs Madders | 0738.PL.004 | - |

| project | drawing title |
|---|---|
| 124 Old Fort Road<br>Shoreham By Sea<br>West Sussex, BN43 5HL | Proposed Part First Floor Plan<br>45 Degree Rule Analysis<br>Planning |

| drawn by | checked by | riba work stage | date | scale/original sheet size |
|---|---|---|---|---|
| M.B/C.P | G.I | 3 | Dec, '24 | 1:100 @A3 |

www.abir.co.uk studio@abirarchitects.co.uk
Unit 1, Beta House, St John's Road, Hove, BN3 2FX, United Kingdom
Hove +44 (0)1273 724 384
Company No 06877117 VAT No 971 4147 17

© ABIR Architects Ltd. Check all dimensions on site before work is undertaken. All goods, materials and workmanship to conform with current building regulations, BSS and COP's.

ABIR Architects

RIBA Chartered Practice