05/7/14

22 APR 2014

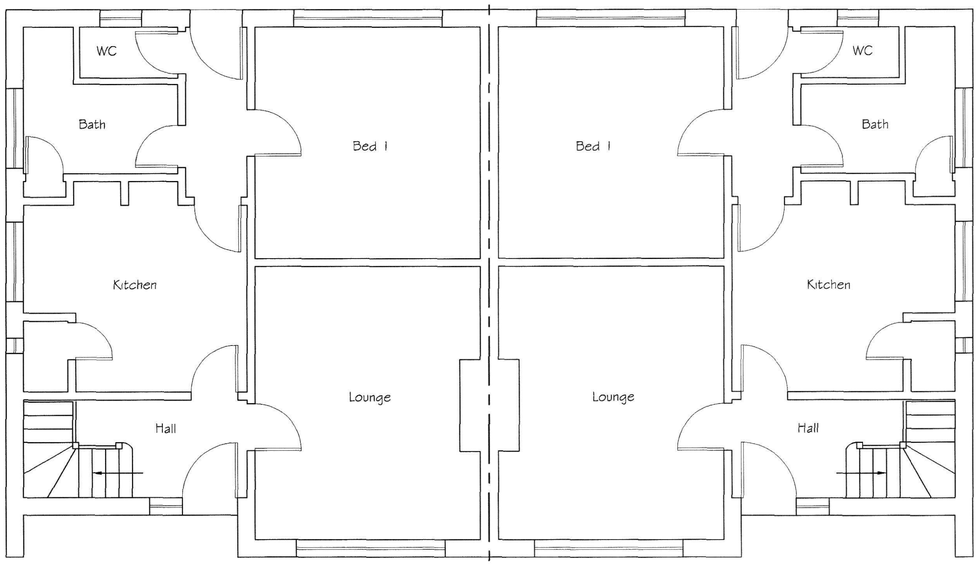

Existing Ground Floor Plan

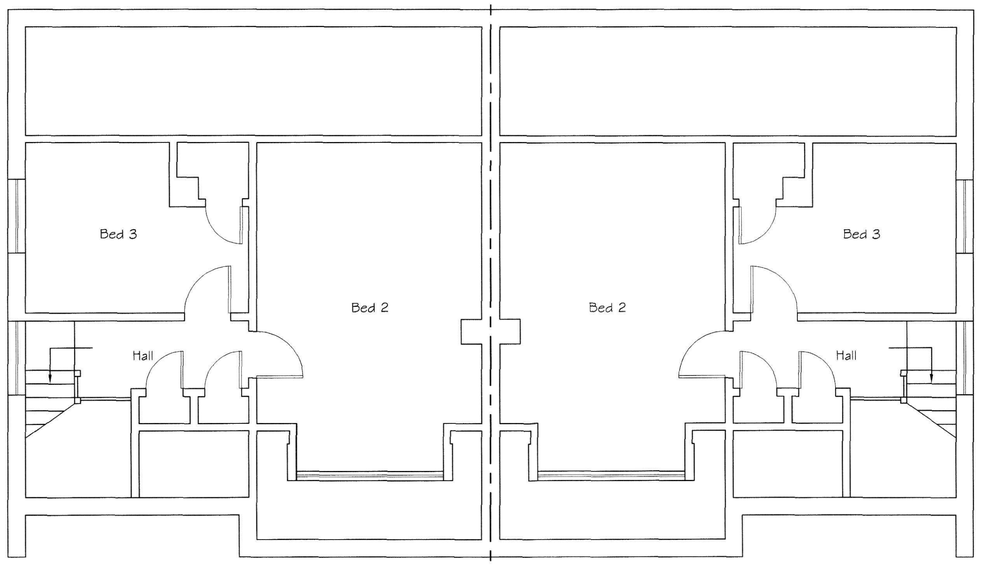

Existing First Floor Plan

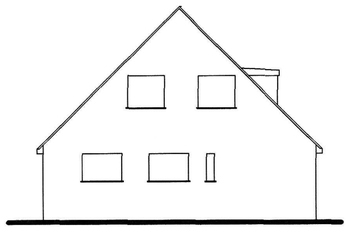

Existing West Elevation

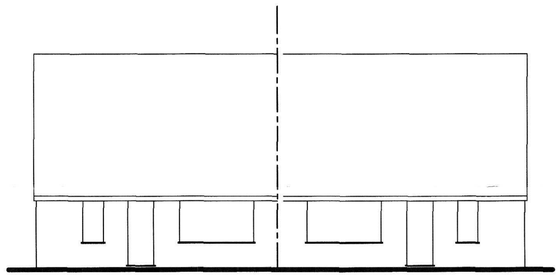

Existing North Elevation

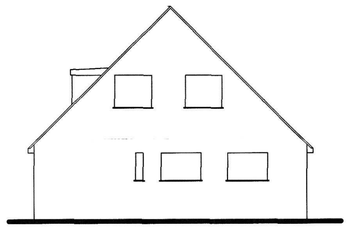

Existing East Elevation

Tony Rogers
Building Consultants
Address: 40 Dawn Crescent, Upper Beeding
West Sussex, BN44 3WH
Telephone: 01903 815225 Fax: 01903 815225

Rev.	Date:	Revision Description:

Client: Mr P Nye

Address: 43 The Avenue
Shoreham
West Sussex
BN43 5GJ

Project: Proposed extension & rear dormer

Scale: 1:50 1:100
Paper Size A1

Date: April 2014

Drawing No: 14/920/01

Drawn By: AWR

Revision: