

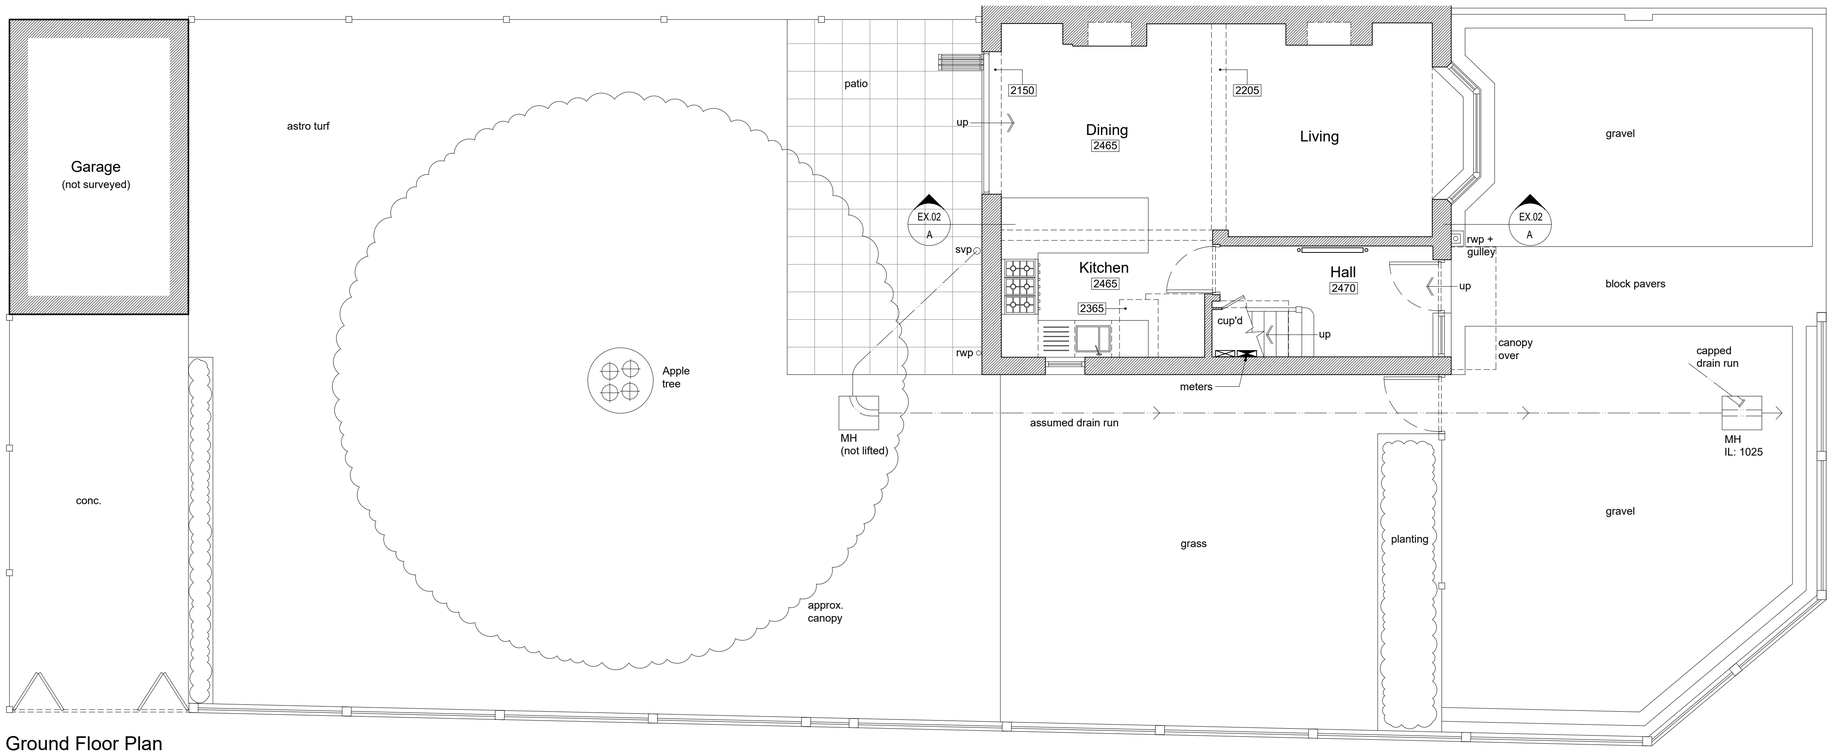



Ground Floor Plan
1:50

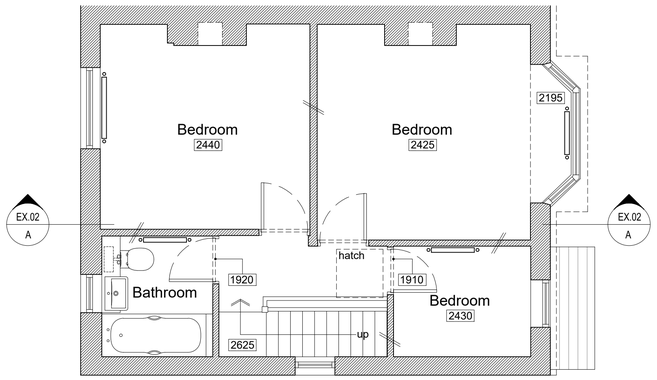


First Floor Plan
1:50

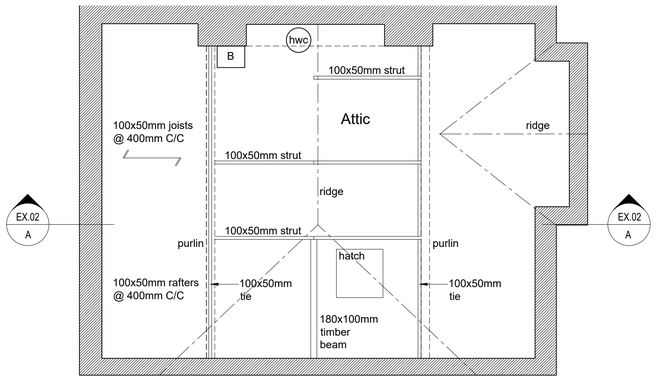

Attic Plan
1:50

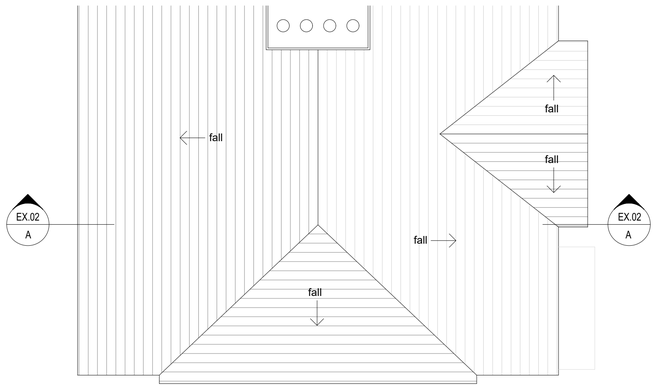


Roof Plan
1:50

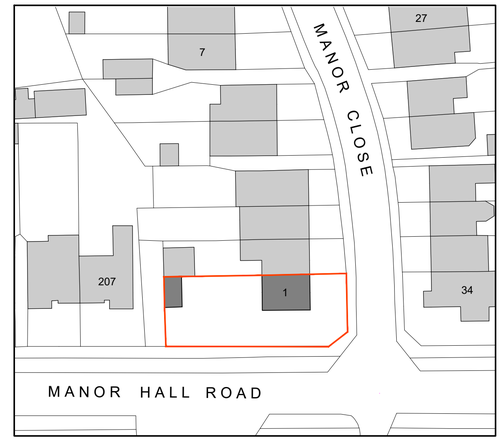

Block Plan 1:500

0 10 20 30 40
Scale In Metres

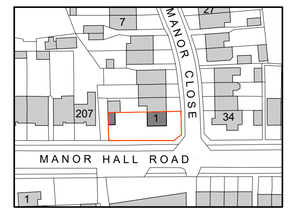

Location Plan 1:1250

0 25 50 75 100
Scale In Metres

1:50

0 1 2 3 4 5 6 7 8 9 10
Scale In Metres

DEACON + RICHARDSON
ARCHITECTS
email: design@drltd.co.uk
web: www.drltd.co.uk
tel: 01273 888080
253 Ditchling Road
Brighton
BN1 6JD

drawn	checked	RIBA stage			
JB	TR	01	A	22.11.22	Block and Location Plans added.
			-	11.11.22	First issue.

©Copyright Deacon and Richardson Ltd.

rev.	date	comment	auth.	chkd.
			JB	-
-	11.11.22	First issue.	-	-
A	22.11.22	Block and Location Plans added.	JB	-

client/job
H. & J. Nicolson
1 Manor Close,
Southwick, BN42 4NW

drawing title
Existing Floor Plans
MEASURED SURVEY

scale/sheet size
varies @ A1

drawing number
3805.EX.01

revision
A

Do not scale off drawing except for Planning purposes. Check all dimensions on site before work is commenced. All goods materials workmanship to conform with current regulations BSS & COP.