

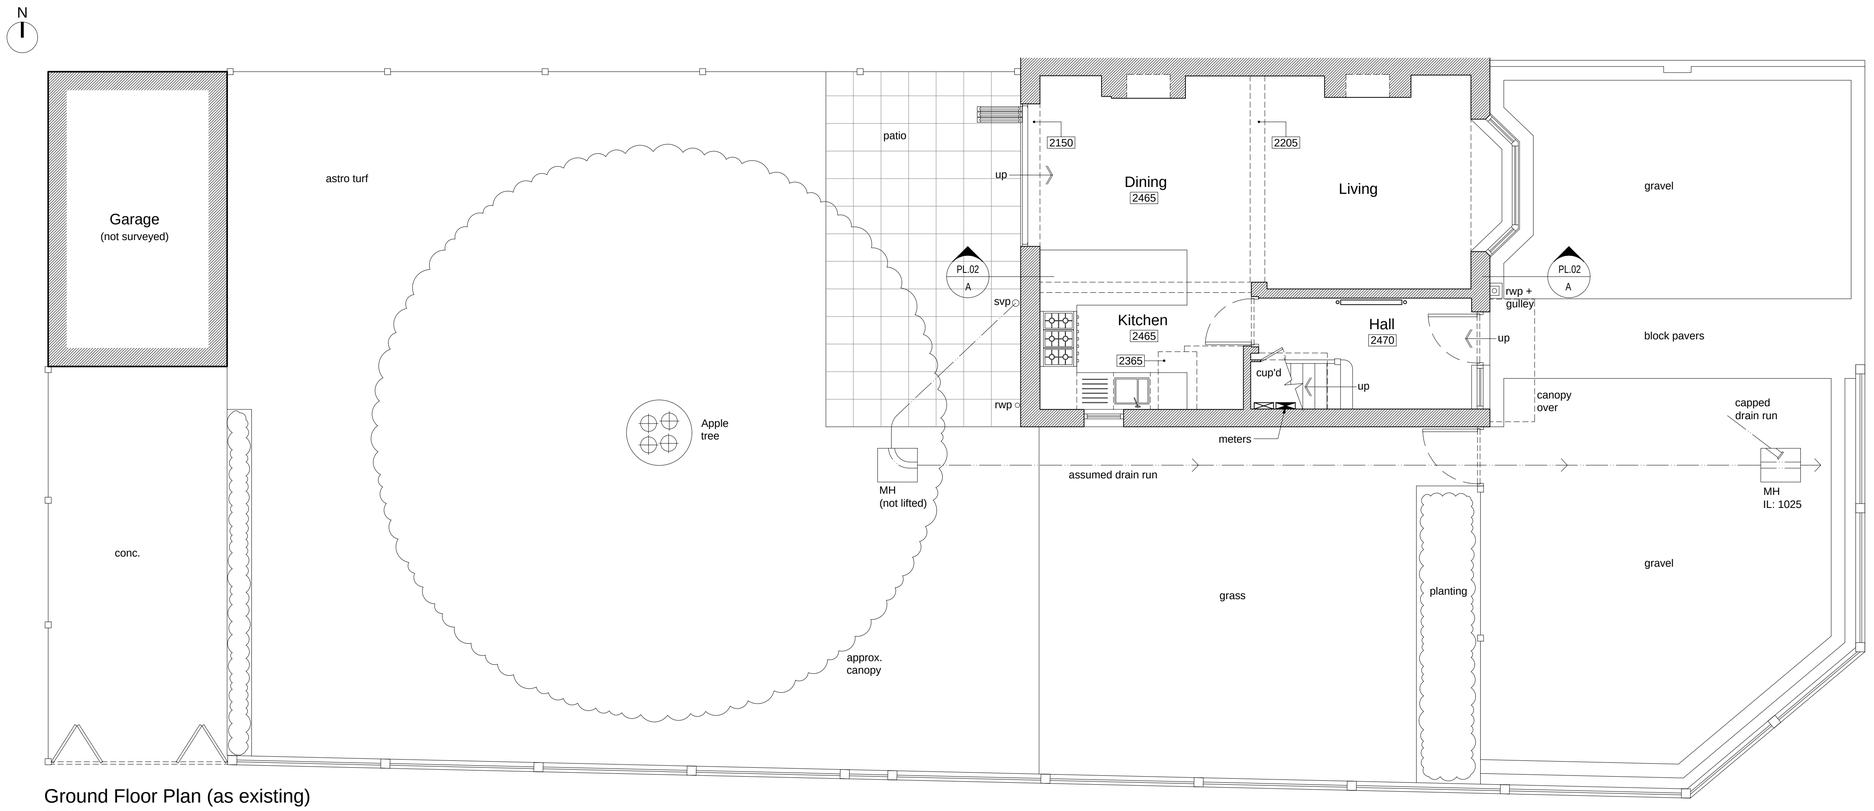


Ground Floor Plan (as existing)
1:50


First Floor Plan
1:50

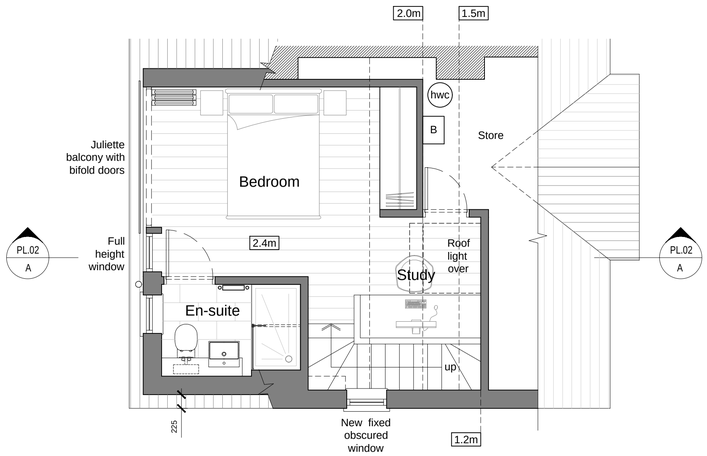

Attic Plan
1:50

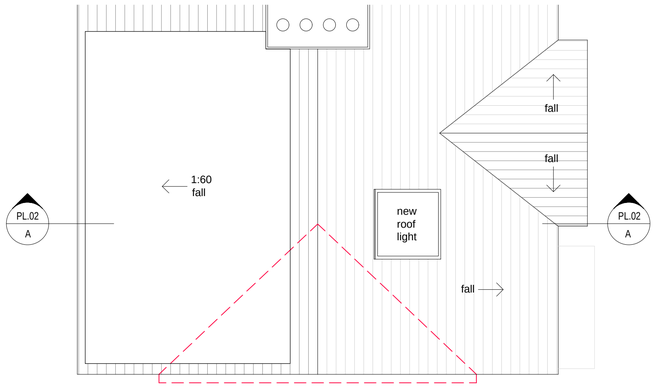


Roof Plan
1:50

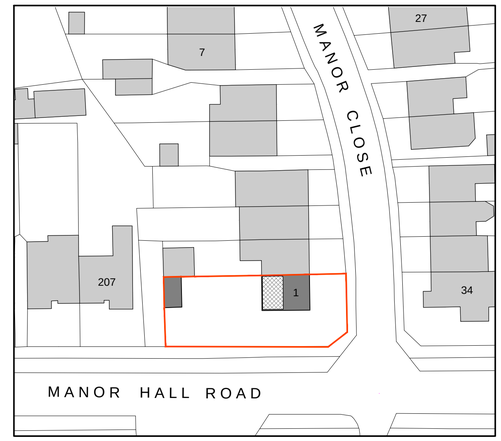

Block Plan 1:500

0 10 20 30 40
Scale In Metres @ 1:500

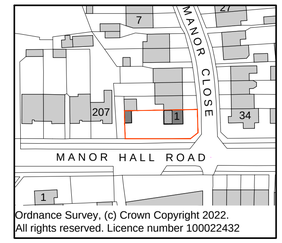

Ordnance Survey, (c) Crown Copyright 2022.
All rights reserved. Licence number 100022432

Location Plan 1:1250

0 25 50 75 100
Scale In Metres @ 1:1250

0 1 2 3 4 5 6 7 8 9 10
Scale In Metres @ 1:50

PLANNING ISSUE

DEACON + RICHARDSON
ARCHITECTS
email: design@drltd.co.uk
web: www.drltd.co.uk
tel: 01273 888080
253 Ditchling Road
Brighton
BN1 6JD

B	25.11.22	Proposal added to block and location plans.		JB	-
A	25.11.22	First floor window to be fixed and obscured, note added shown bubbled.		JB	-
-	23.11.22	First issue.		-	-
rev.	date	comment		auth.	chkd.

©Copyright Deacon and Richardson Ltd.

drawn JB | checked TR | RIBA stage 03

client/job
H. & J. Nicolson
1 Manor Close,
Southwick, BN42 4NW

drawing title
Proposed Floor Plans
PLANNING

scale/sheet size
varies @ A1

drawing number
3805.PL.01

revision
B

Do not scale off drawing except for Planning purposes. Check all dimensions on site before work is commenced. All goods materials workmanship to conform with current regulations BSS & COP.