

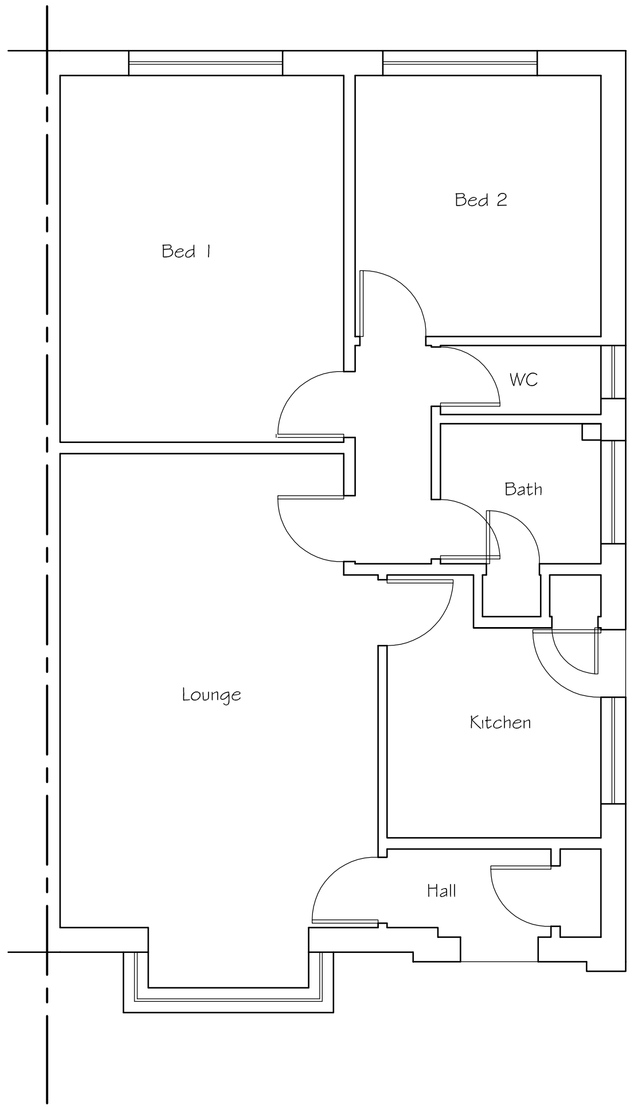


Existing Ground Floor Plan

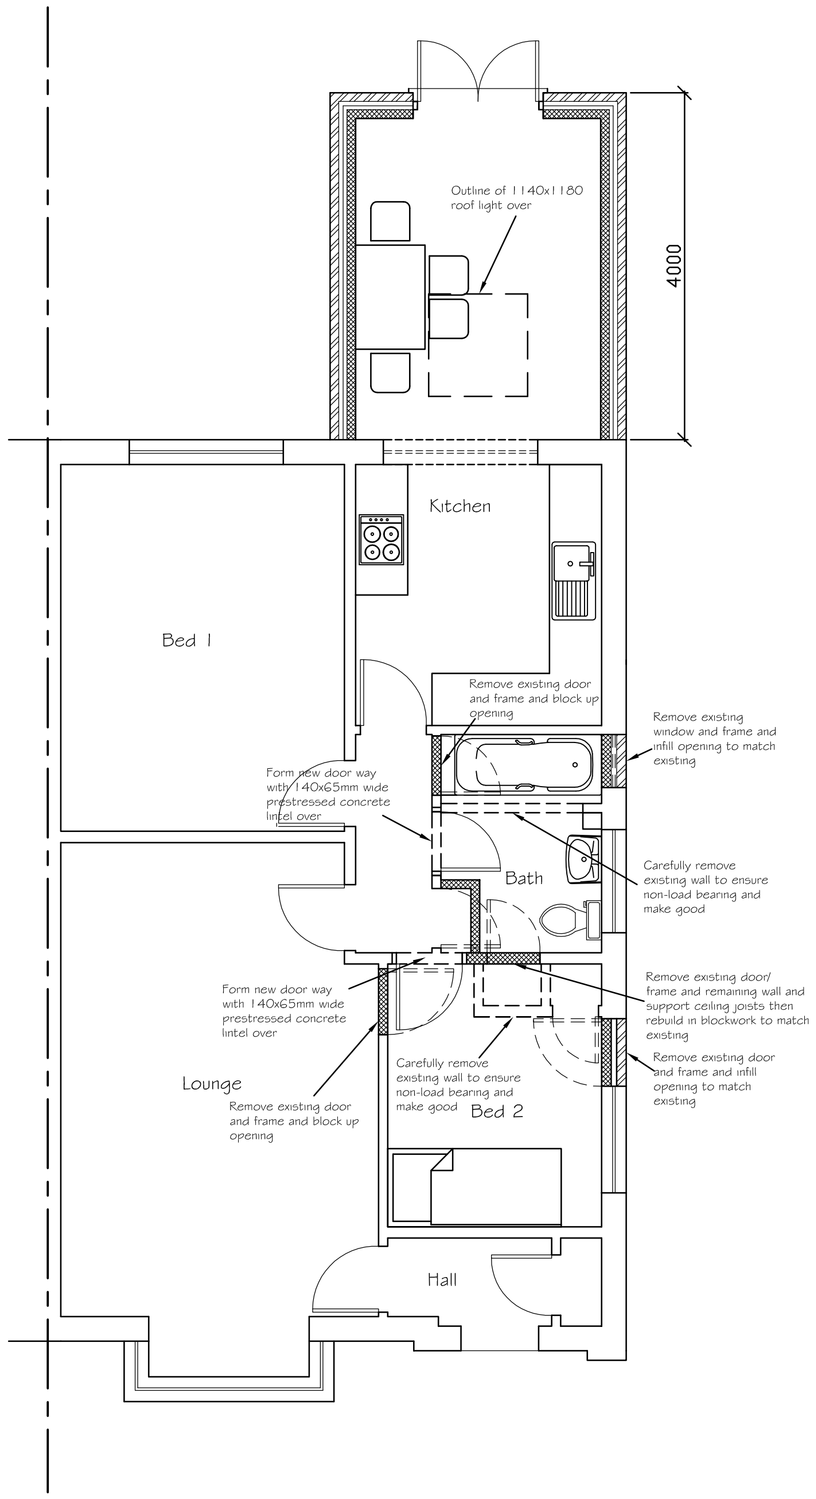


Proposed Ground Floor Plan

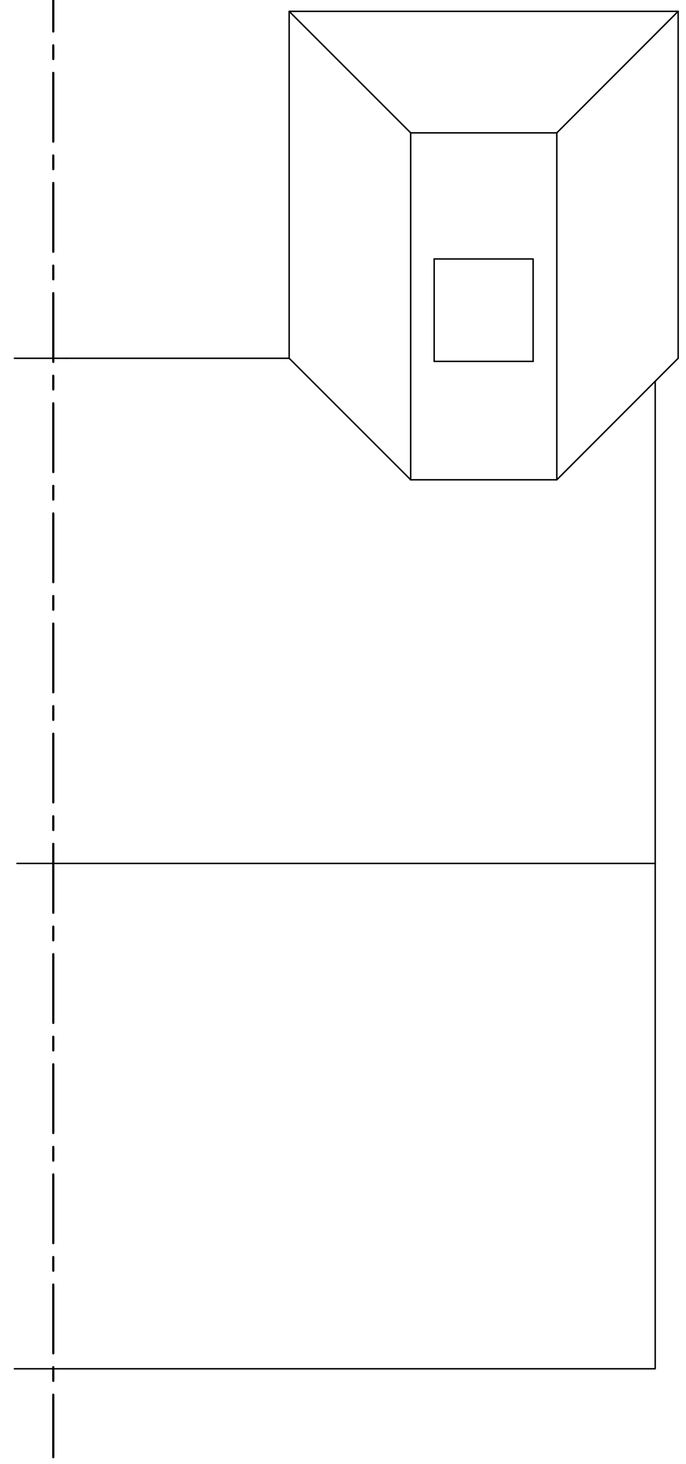


Proposed Roof Plan

0 0.5 1 2 3 4 5 6 7 8 9 10


SCALE 1:50

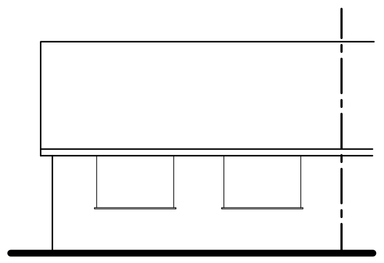


Existing Rear (South) Elevation

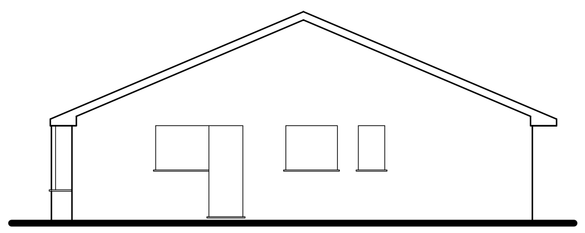


Existing Side (West) Elevation

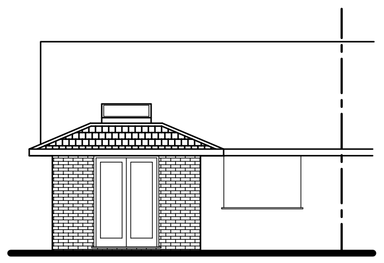

Proposed Rear (South) Elevation

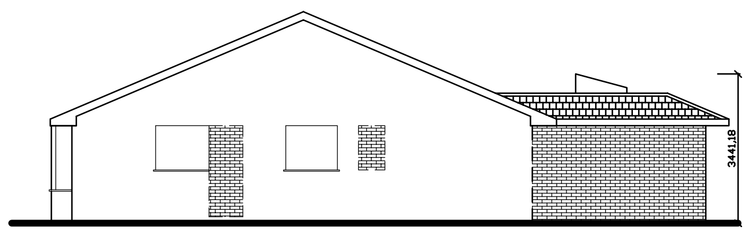

Proposed Side (West) Elevation

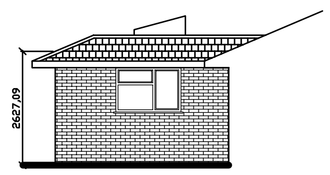

Proposed Side (East) Elevation

0 0.5 1 2 3 4 5 6 7 8 9 10

SCALE 1:100

Tony Rogers
Building Consultants
Address: 40 Dawn Crescent, Upper Beeding
West Sussex, BN44 3WH
Telephone: 01903 815225 Fax: 01903 815225

Rev.	Date:	Revision Description:

Client: Mrs Z Shiers

Address: 34 The Drive
Lancing
West Sussex
BN15 8PS

Project: Proposed single storey rear extension

Scale: 1:50 1:100
Paper Size A1

Date: October 2020

Drawing No: 20/1433/01

Drawn By: AWR

Revision: