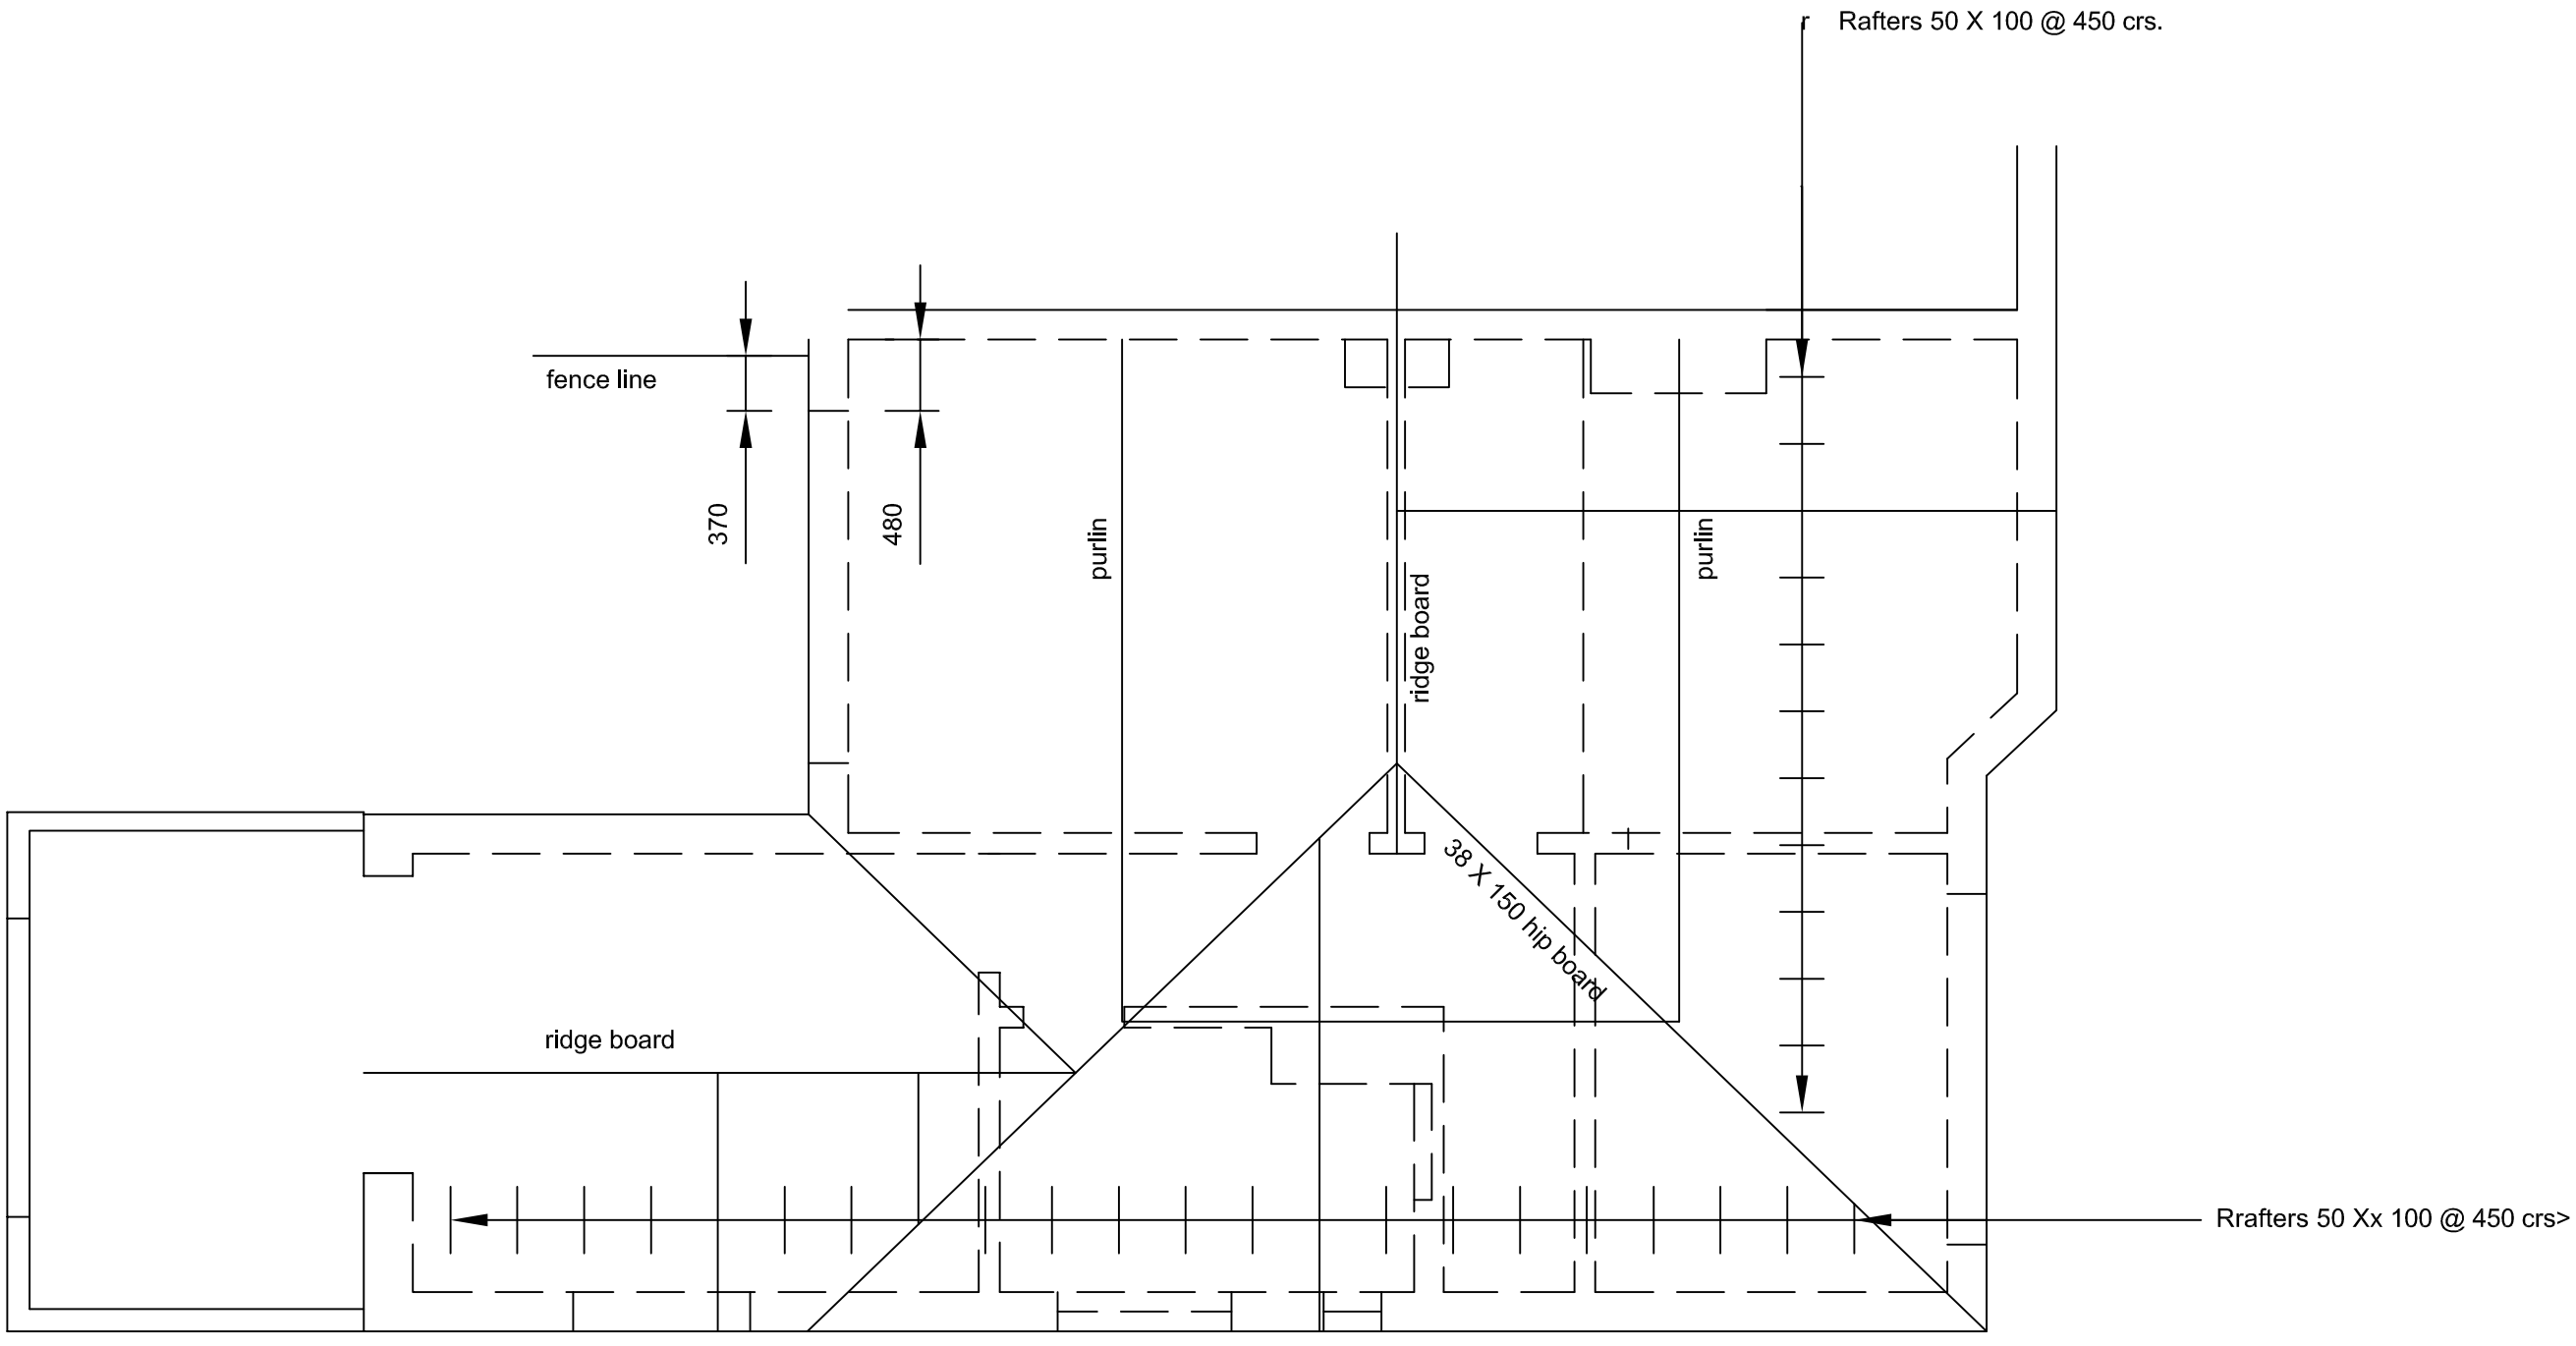

ROOF PLAN EXISTING HOUSE
Scale 1:50

0 1 2 3

N

Designed by L A Harris	Checked by	Approved by - date	File name	Date 6 June 2015	Scale 1:50
71 Franking Road Shoreham,		Gnome Estate Ltd 6 Ashurst Drive Goring, Worhting, West Sussex BN12 4SW			
		Plan of existing house roof		Edition	Sheet 1