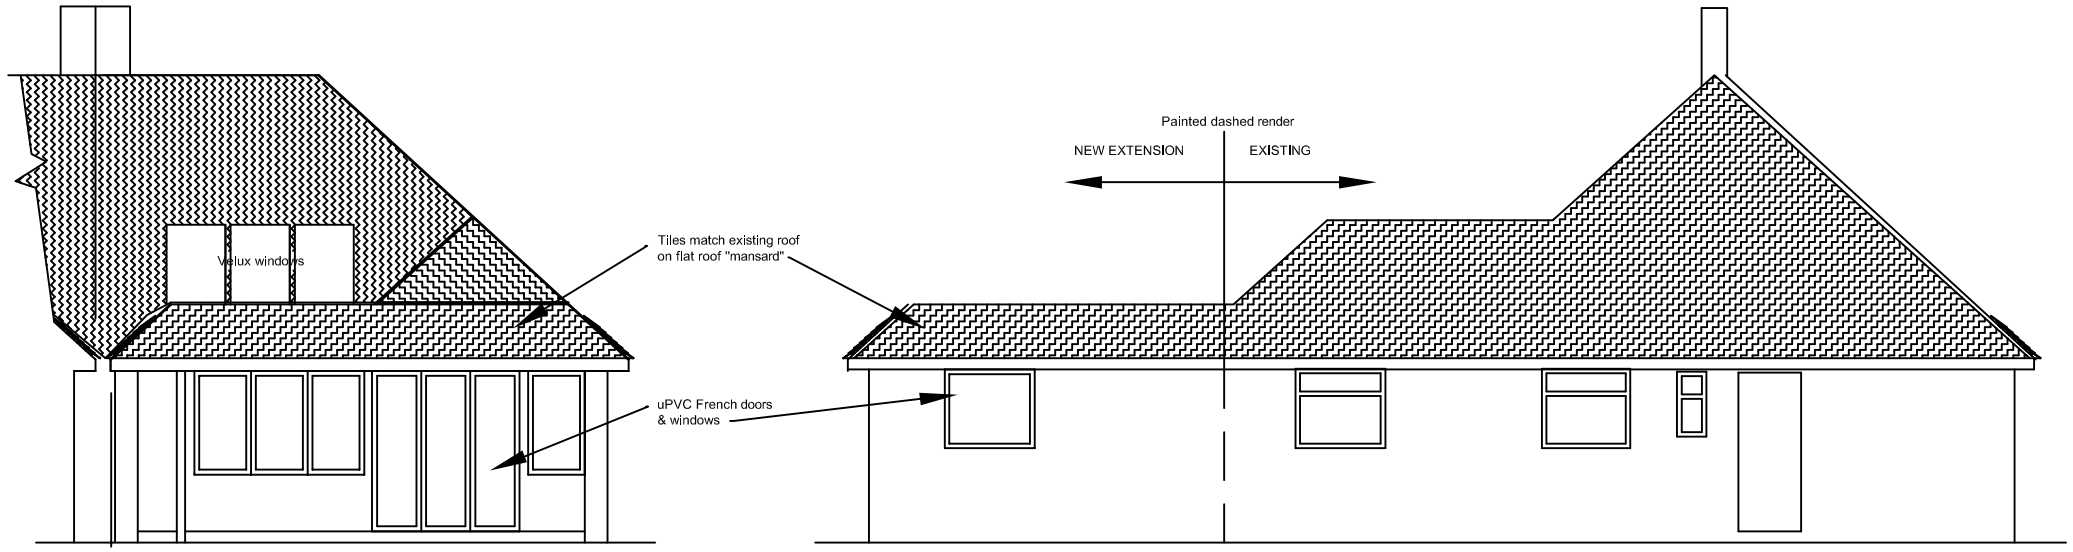

PROPOSED SOUTH ELEVATION HOUSE
Scale 1:100

0 1 2 3

PROPOSED EAST ELEVATION HOUSE
Scale 1:100

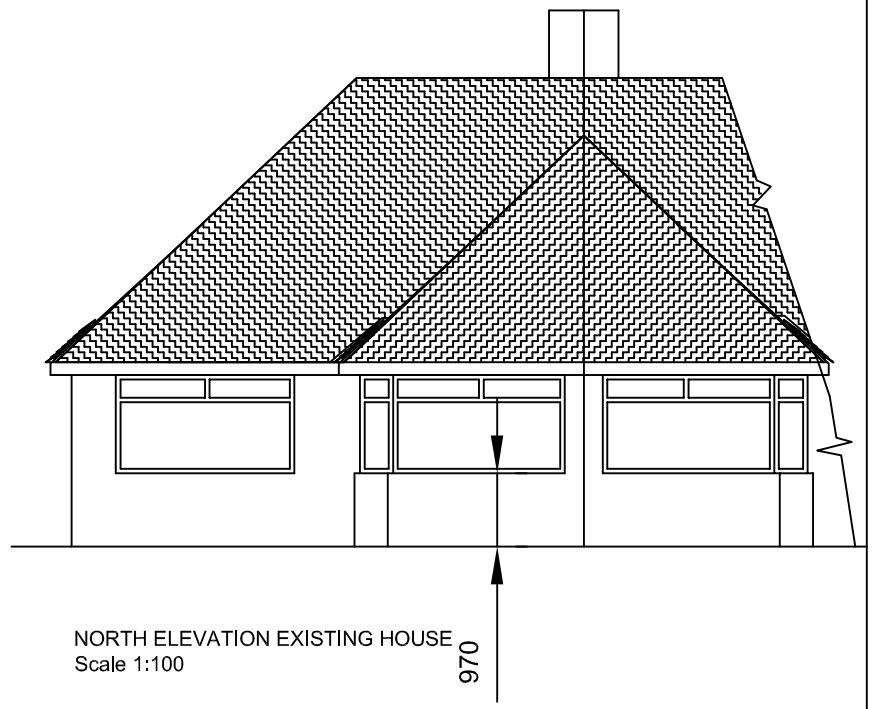

NORTH ELEVATION EXISTING HOUSE
Scale 1:100

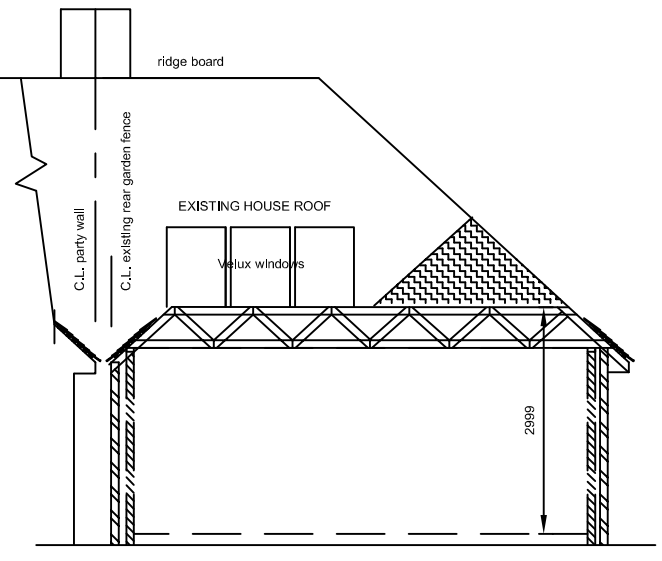

PROPOSED EXTENSION SECTION
Scale 1:100

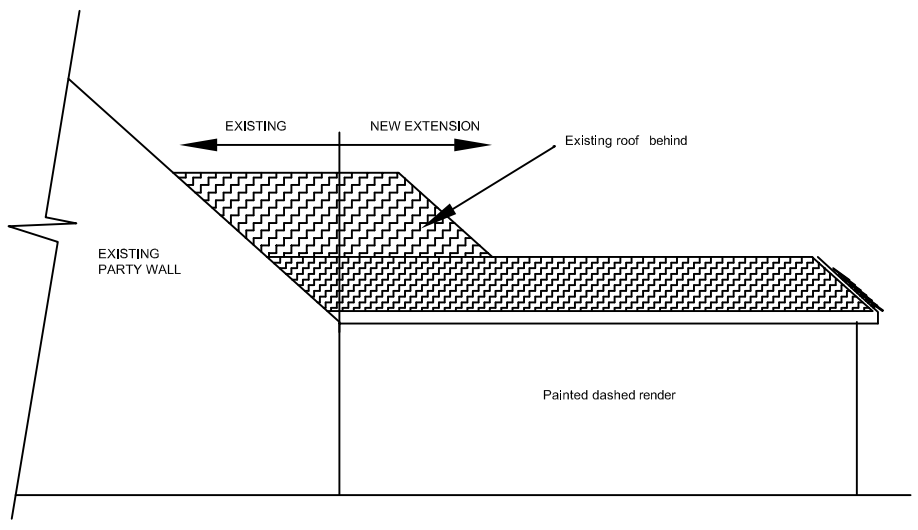

PROPOSED WEST ELEVATION HOUSE
Scale 1:100

0 1 2 3

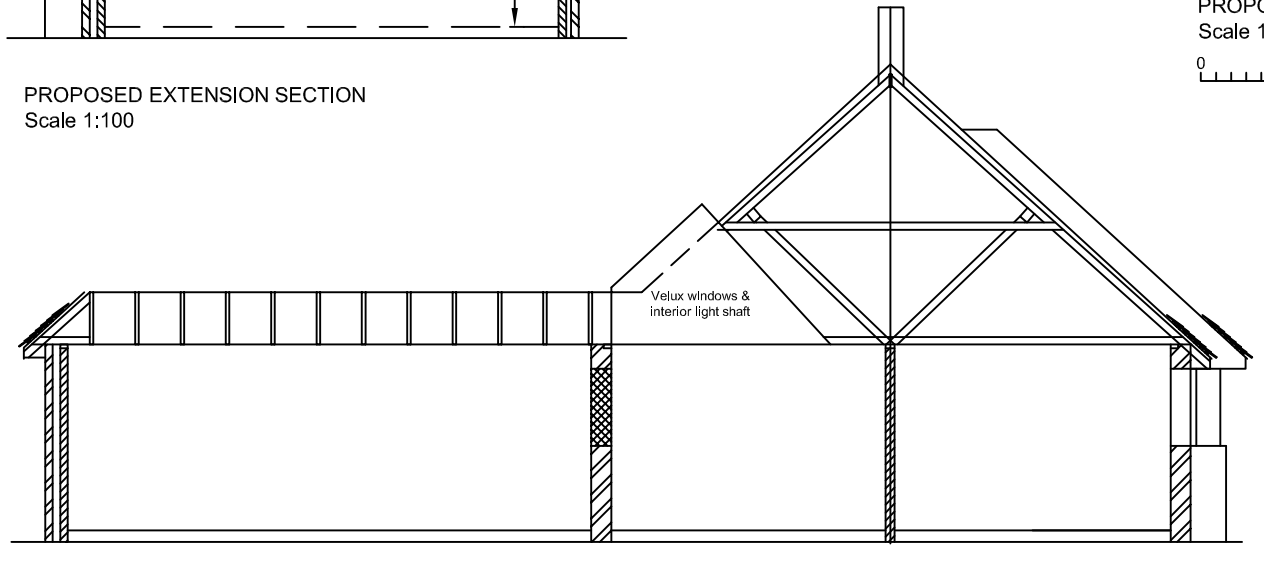

PROPOSED SECTION HOUSE EXTENSION
Scale 1:100

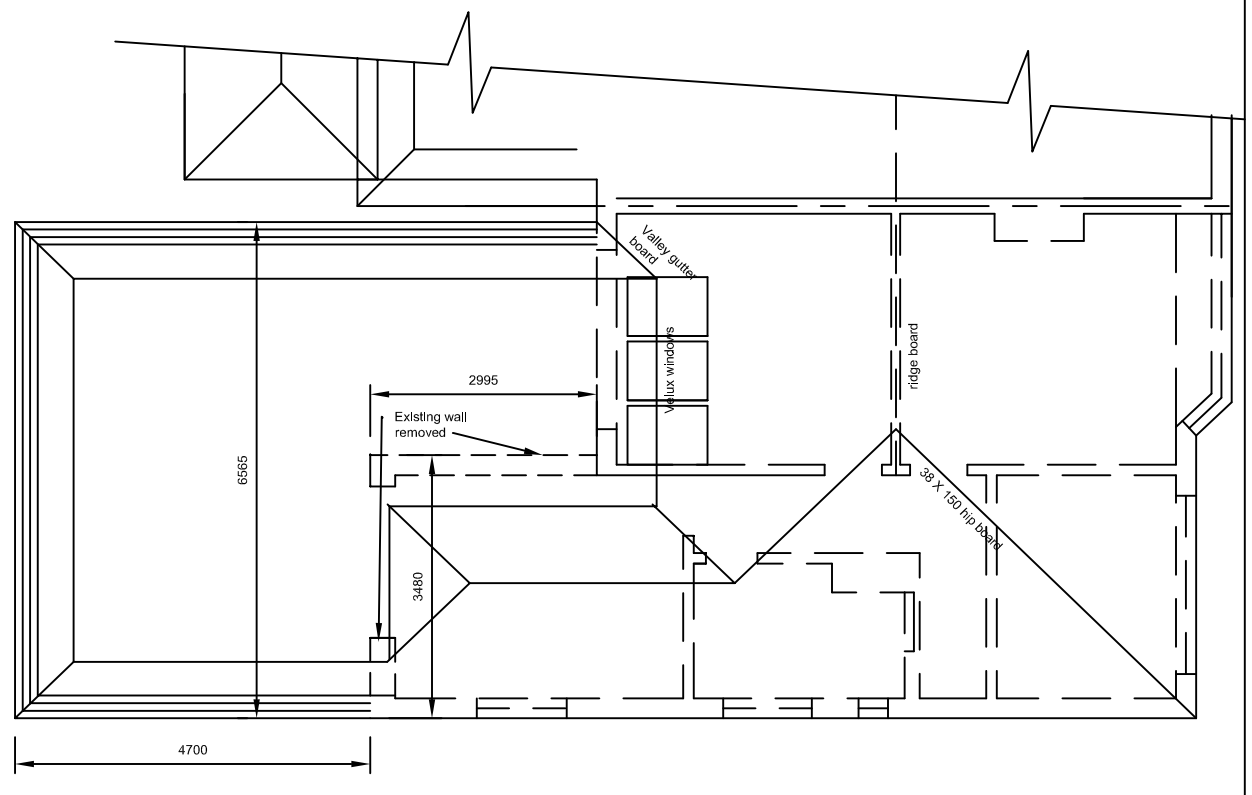

PROPOSED EXTENSION PLAN ON ROOF (GF IN DOTTED)
Scale 1:100

0 1 2 3

N

Designed by L A Harris	Checked by	Approved by - date	File name	Date 23 June 2015	Scale 1:100
71 Franklin Road, Southwick, BN43 6YE		Gnome Estate Ltd 6 Ashurst Drive Goring, Worthing, West Sussex BN12 4SW			
		Proposed Floor Plan, Sections & East & West Elevations	Edition	Sheet 2a	