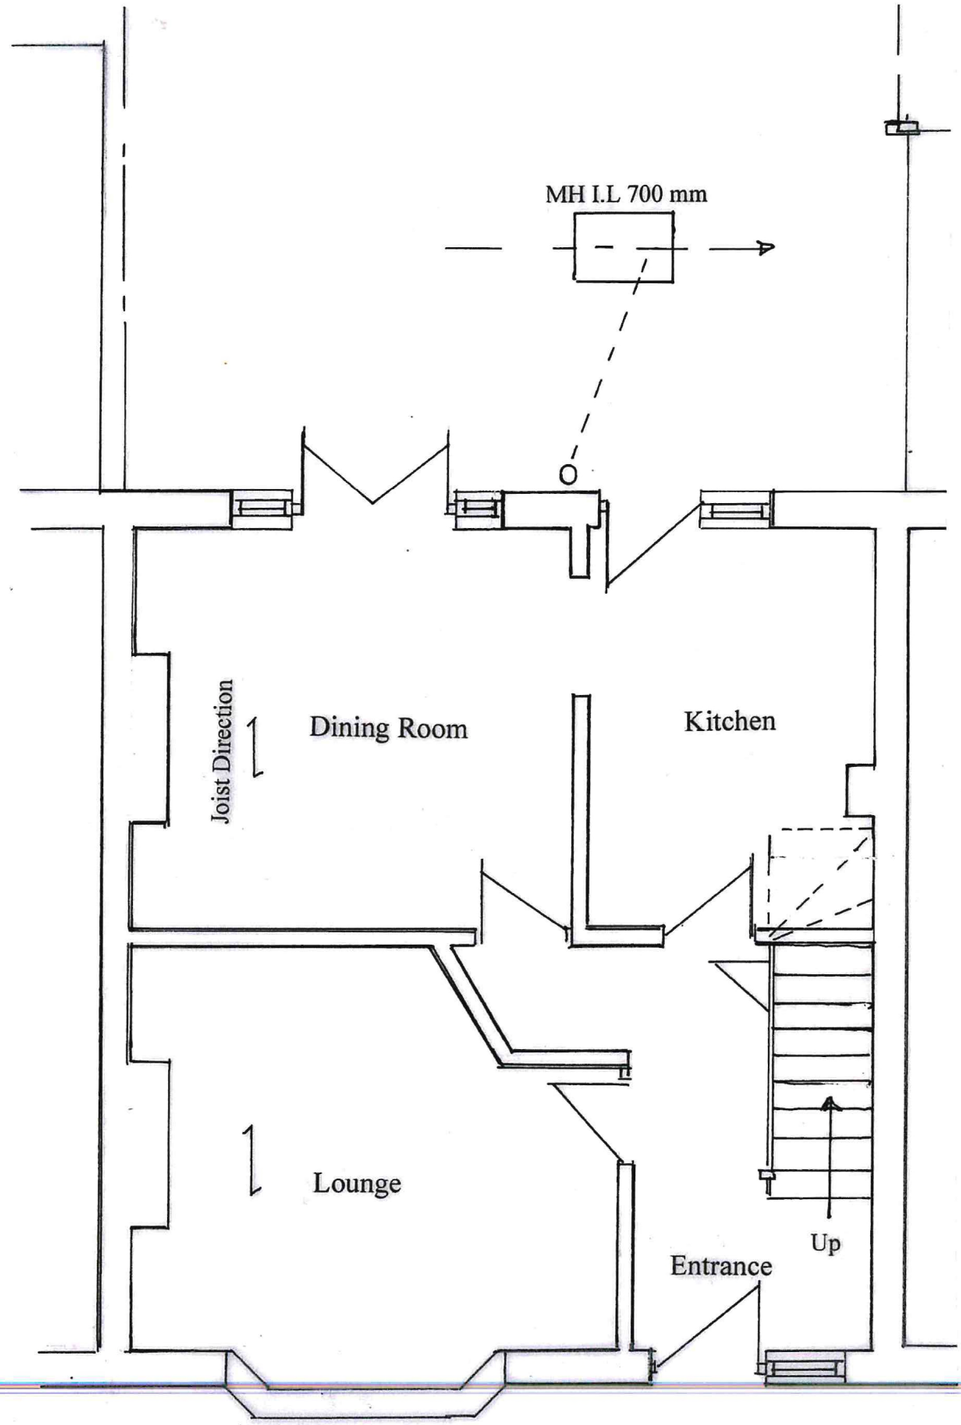
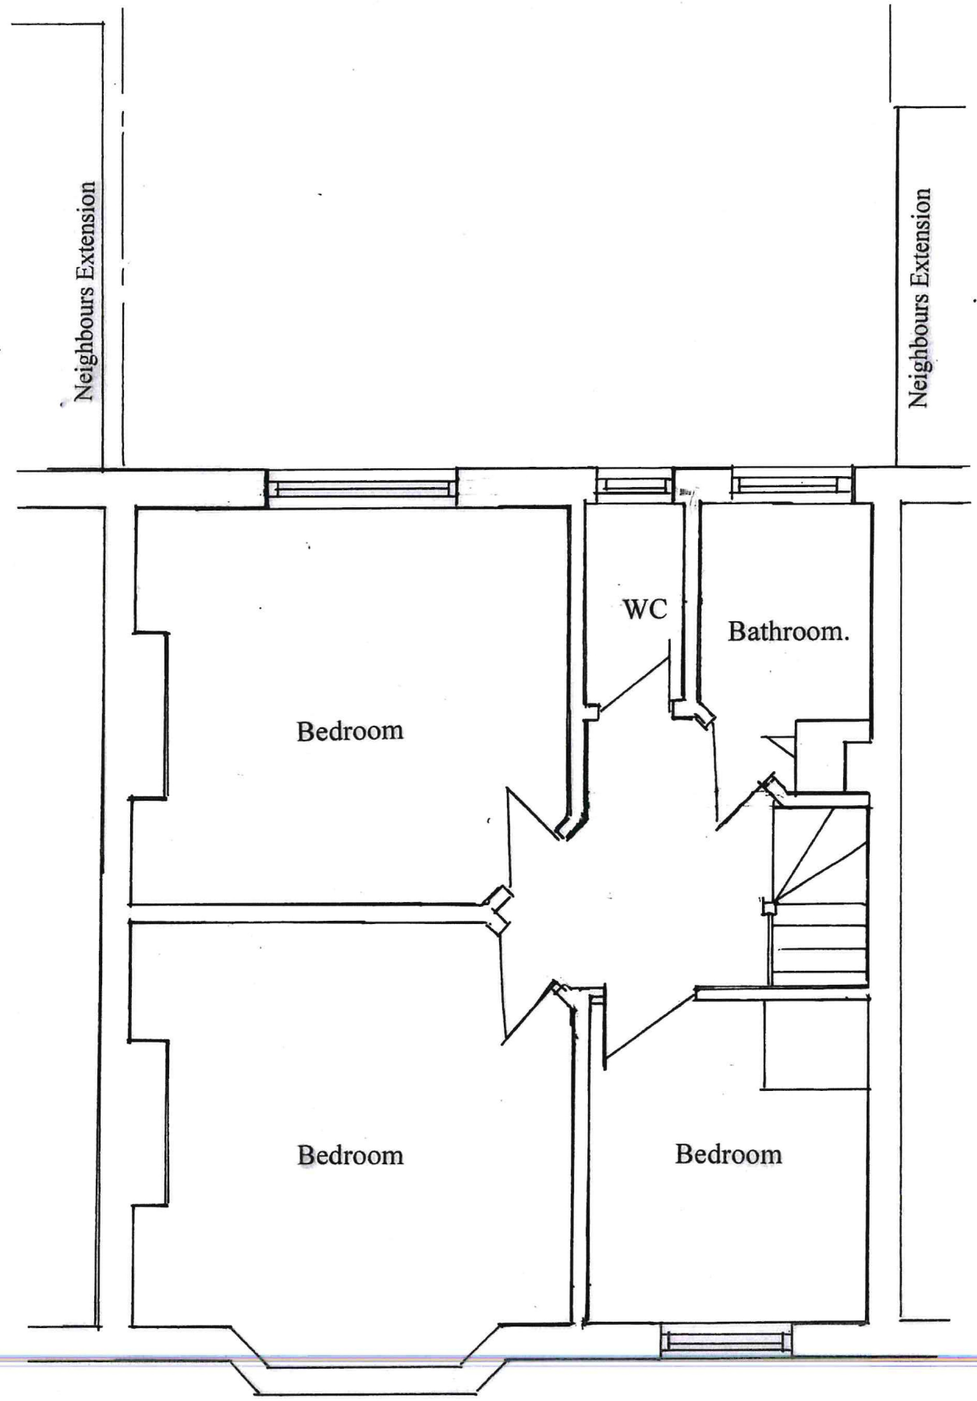



| | | | | | |
|---|---|---|---|---|---|
| Client. | Miss Cable & Mr. Baxter | | Scale. | 1:50 | SCD/9/490 |
| Address. | 41 Twitten Way<br>Worthing<br>West SussexBN14 7JU | | Paper Size. | A3 Paper | 29th September 2024 |

EXISTING GROUND & FIRST FLOOR PLAN

0 1m 2m 3m 4m 5m 6m 7m


Steel Calculation Designs Limited

CHARTERED SURVEYORS • STRUCTURAL ENGINEERS • CIVIL ENGINEERS

Tel. 07979191231 Email. steelcalculationsltd@yahoo.com