
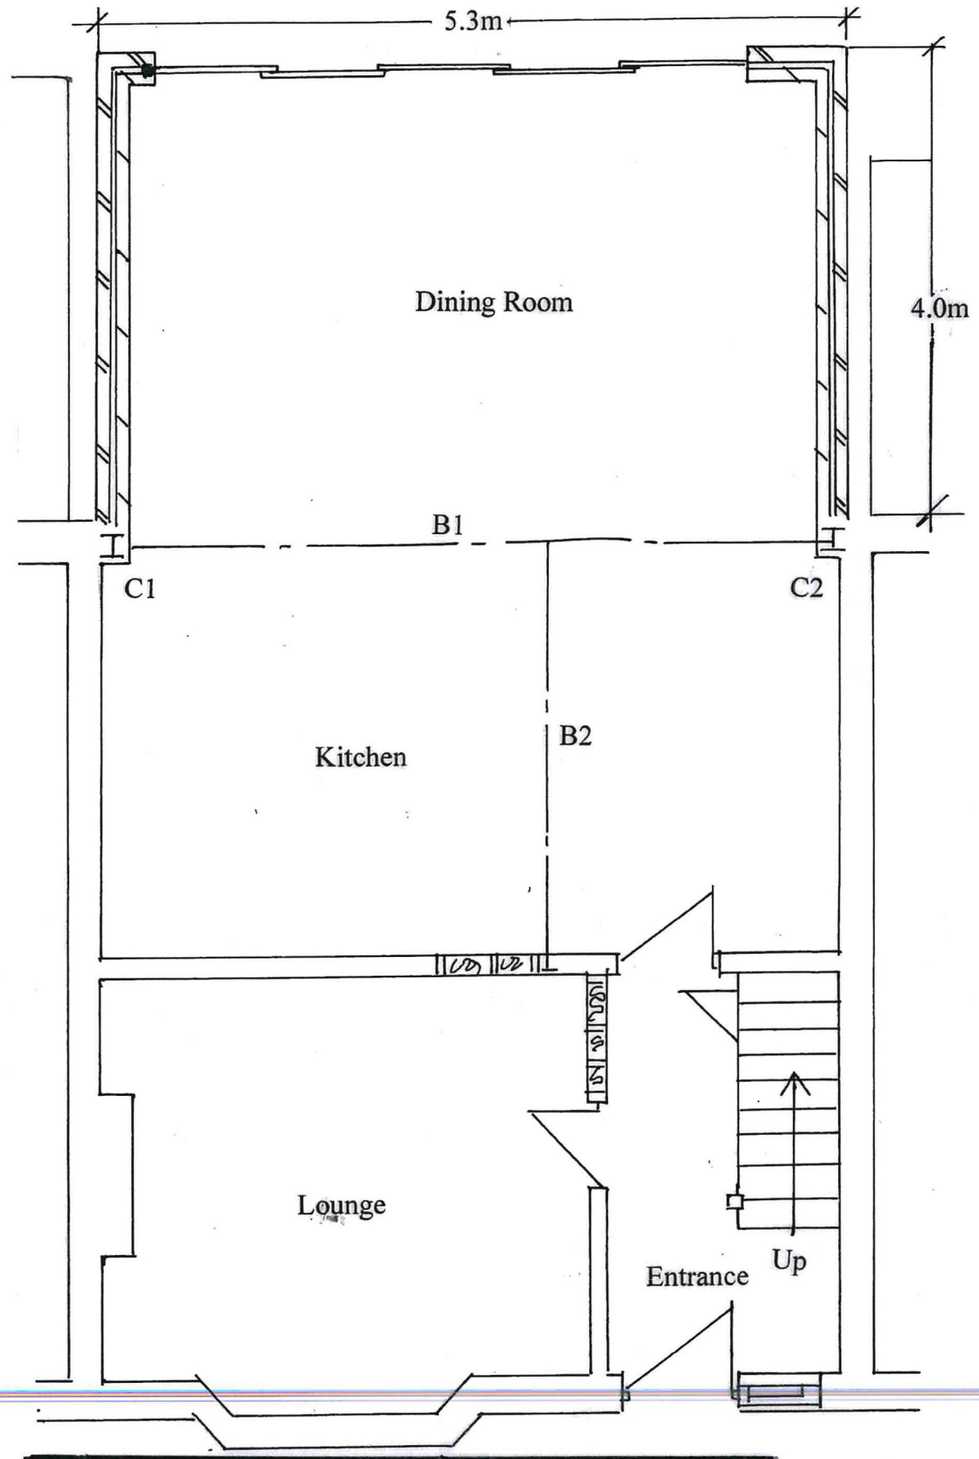


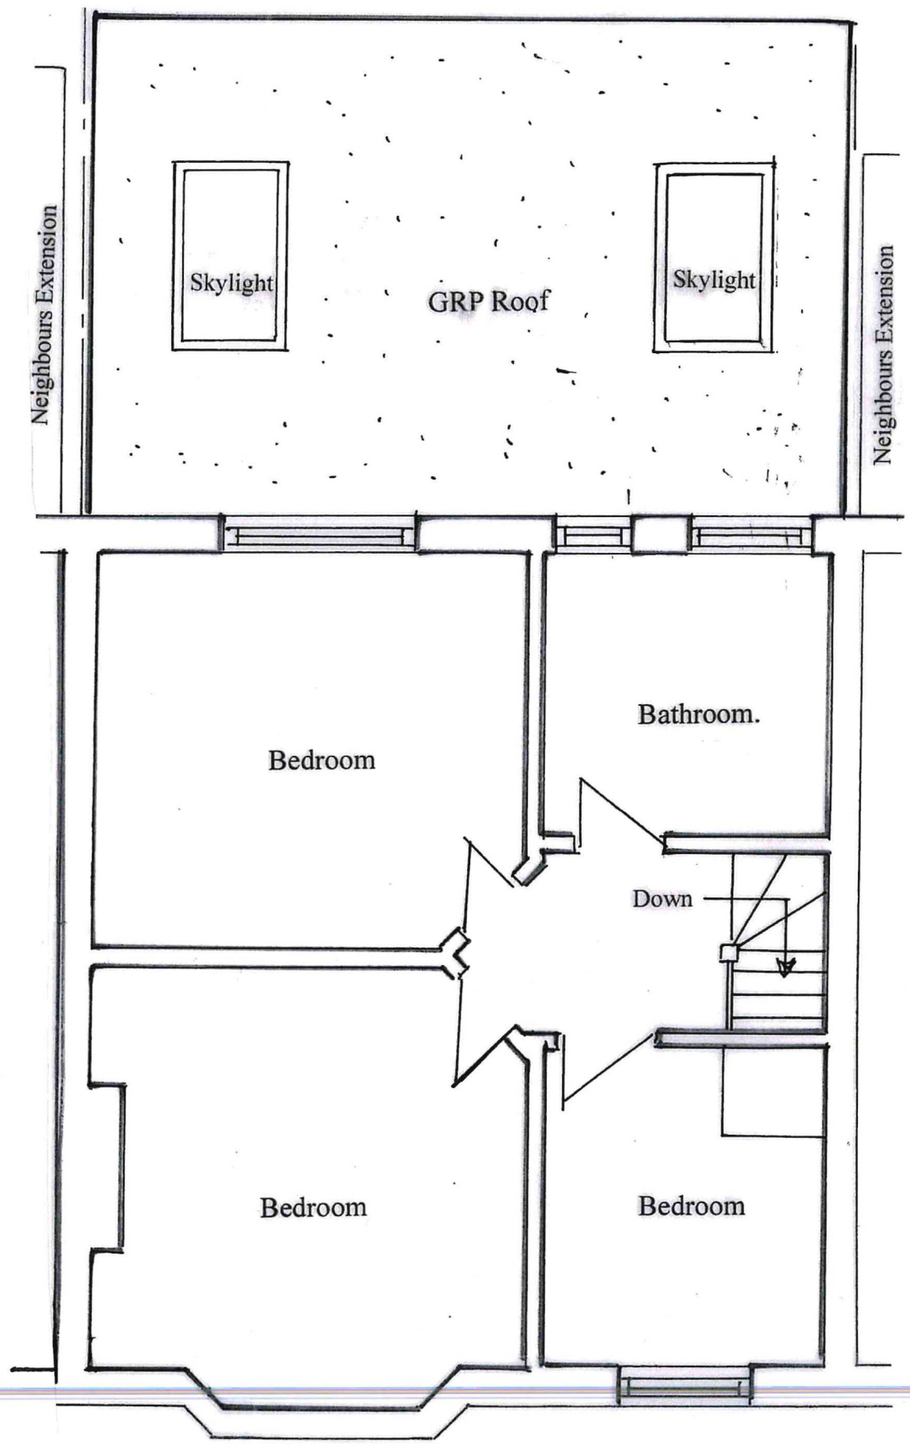

Client.	Miss Cable & Mr. Baxter		Scale.	1:50	SCD/9/490
Address.	41 Twitten Way Worthing West SussexBN14 7JU		Paper Size.	A3 Paper	29th September 2024

PROPOSED GROUND & FIRST FLOOR PLAN

0 1m 2m 3m 4m 5m 6m 7m

Steel Calculation Designs Limited

CHARTERED SURVEYORS • STRUCTURAL ENGINEERS • CIVIL ENGINEERS

Tel. 07979191231 Email. steelcalculationsltd@yahoo.com