ADUR & WORTHING
PLANNING SERVICES

PLAN	AWDM/0805/17
DATE VALID	31 MAY 2017

Scale 1:50

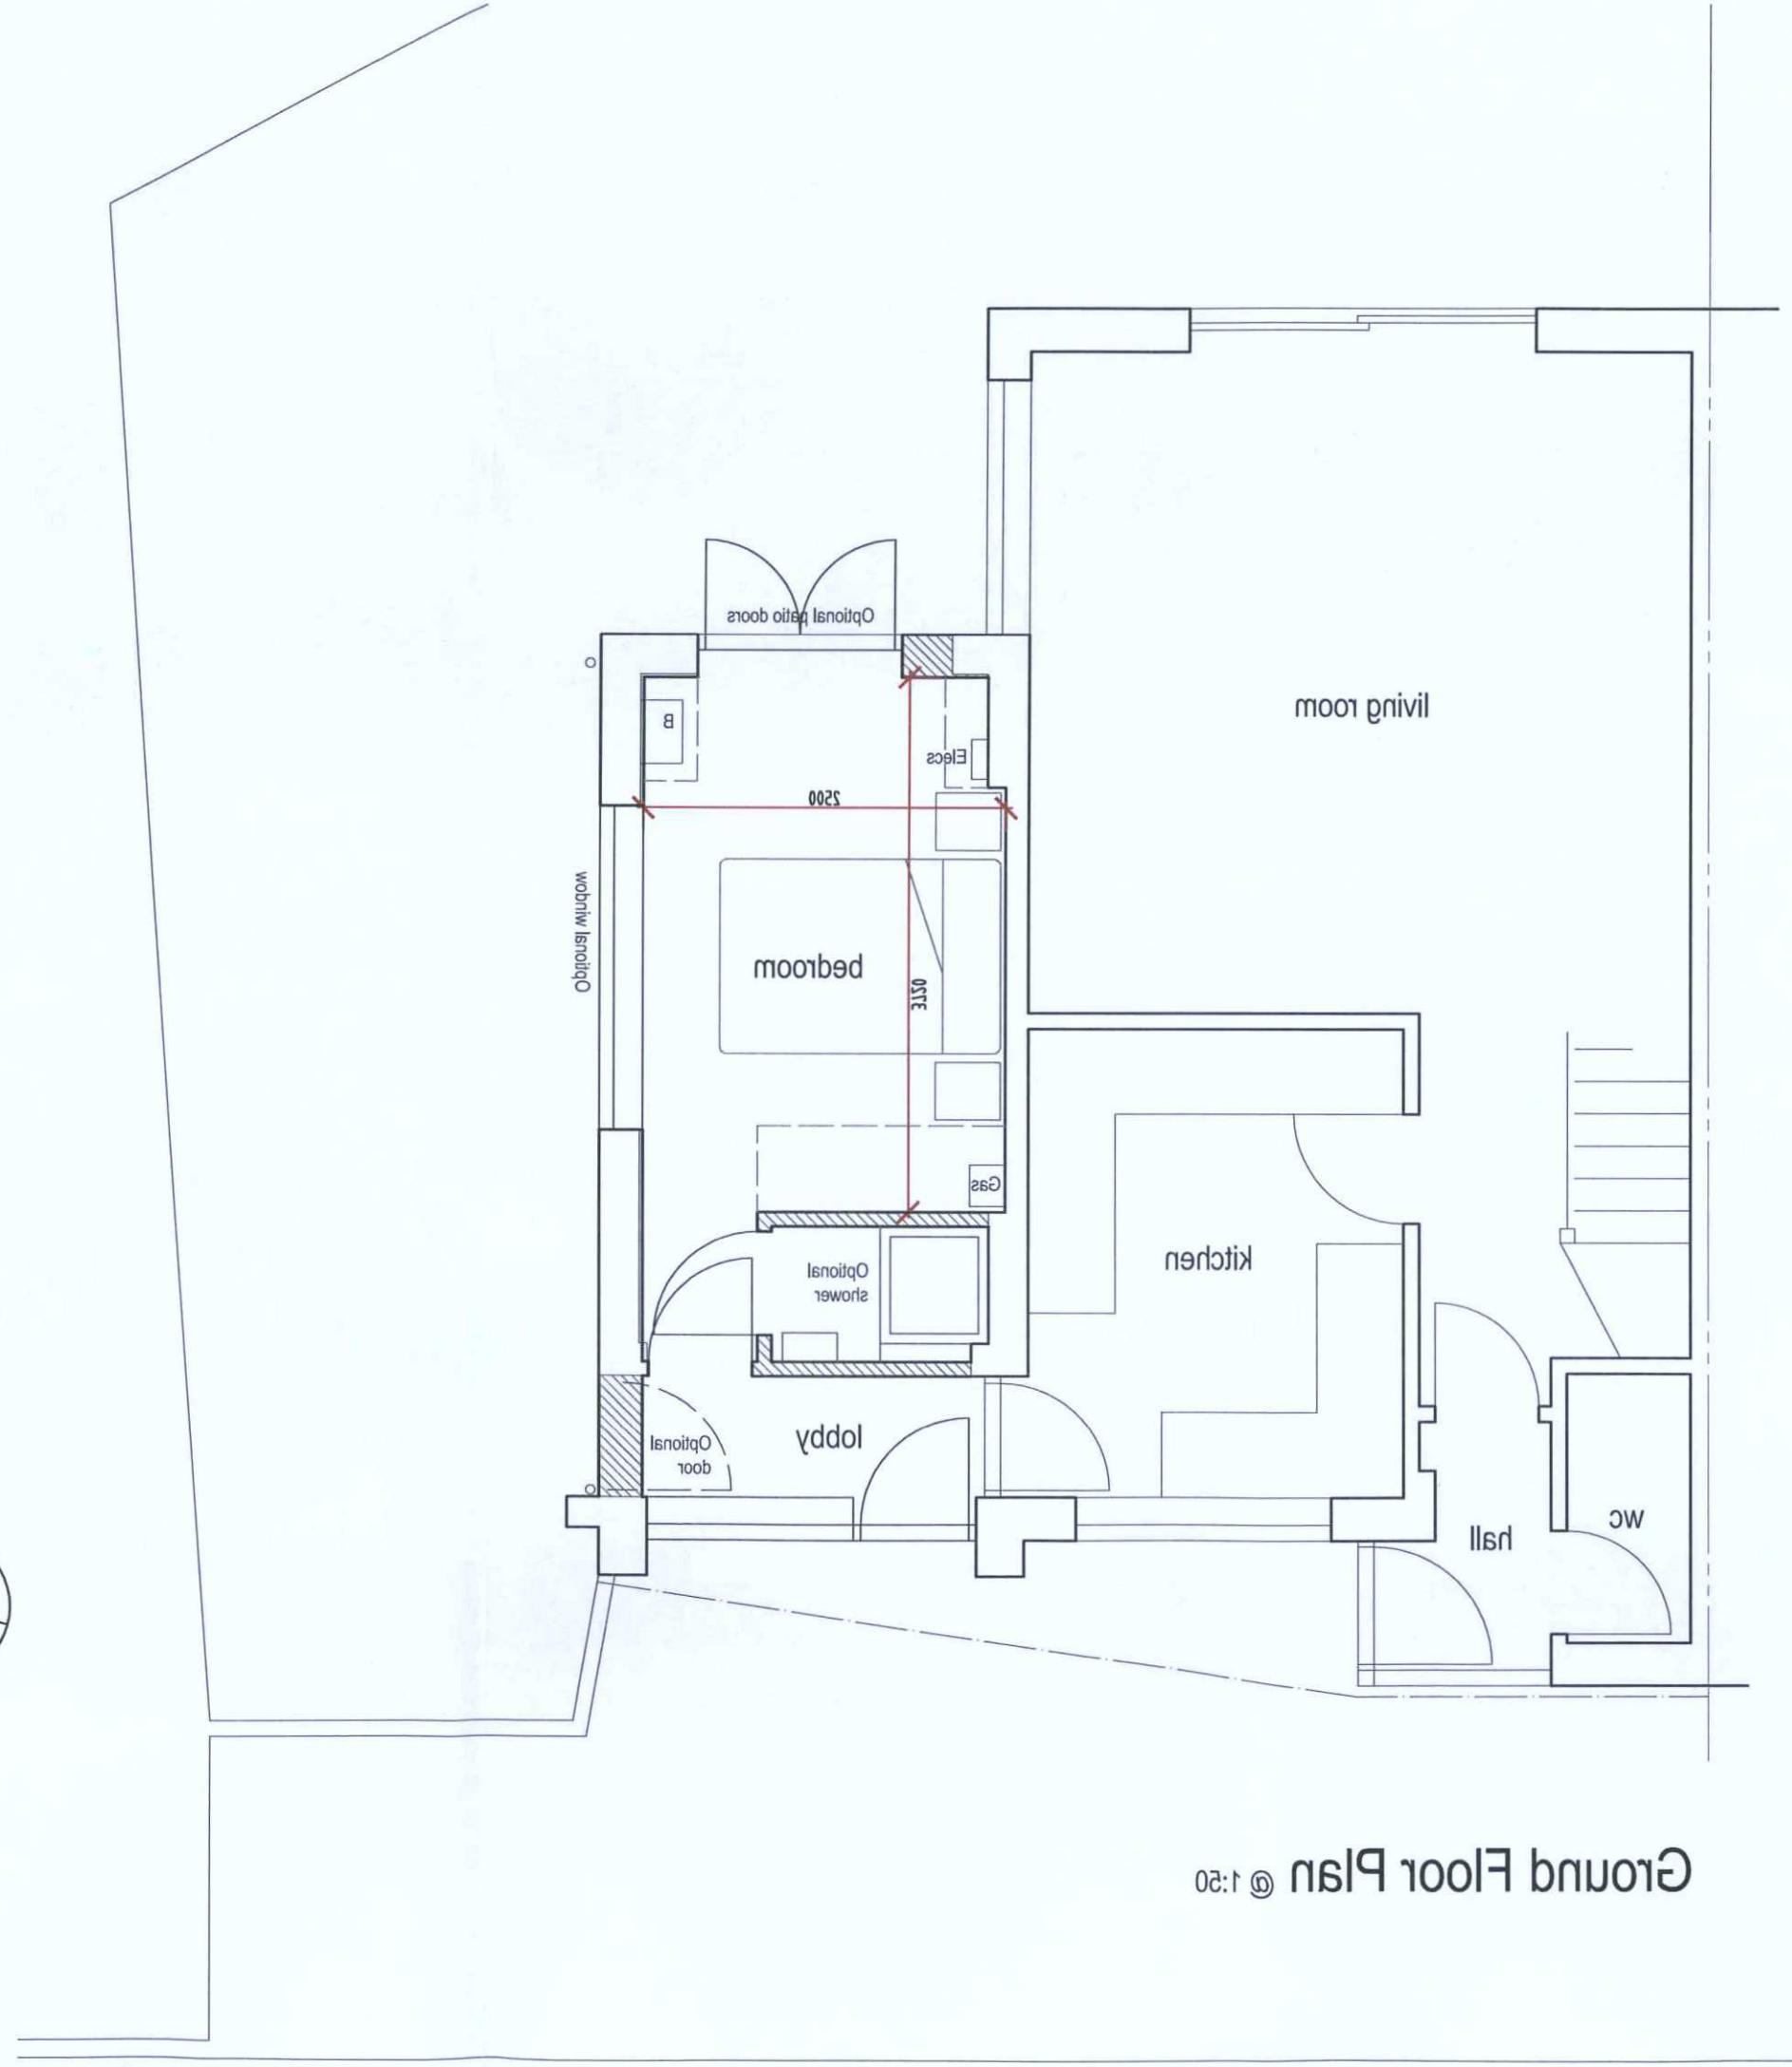

Ground Floor Plan @ 1:50

Rev	Description	Date

Job Reference	Client
Garage Conversion 20 Orchard Gardens Shoreham	Mr Wainwright

Drawing Title	Drawing No	Rev
Proposed Plan	ADC599/101	

Date	Scale	Dwg Size	Plot Style	Drawn	Checked
20.04.17	1:50	A3	ADCgreyscale	AD	AD

~~All dimensions to be checked on site and do not scale from this drawing.~~ This drawing should be approved by Local Authority Building Control or other appropriate checking authority prior to commencement of work. This drawing should not be reproduced without the prior consent of the author.

ADC Alistair Dodd Consulting

Architectural Services

72a Beaconsfield Road . Brighton . East Sussex . BN1 6DD
Tel: 01273 669468
Email: info@adcbrighton.co.uk
WWW.adcbrighton.com