ADUR & WORTHING
PLANNING SERVICES
PLAN | AWDM/0803/17
DATE VALID | 31 MAY 2017

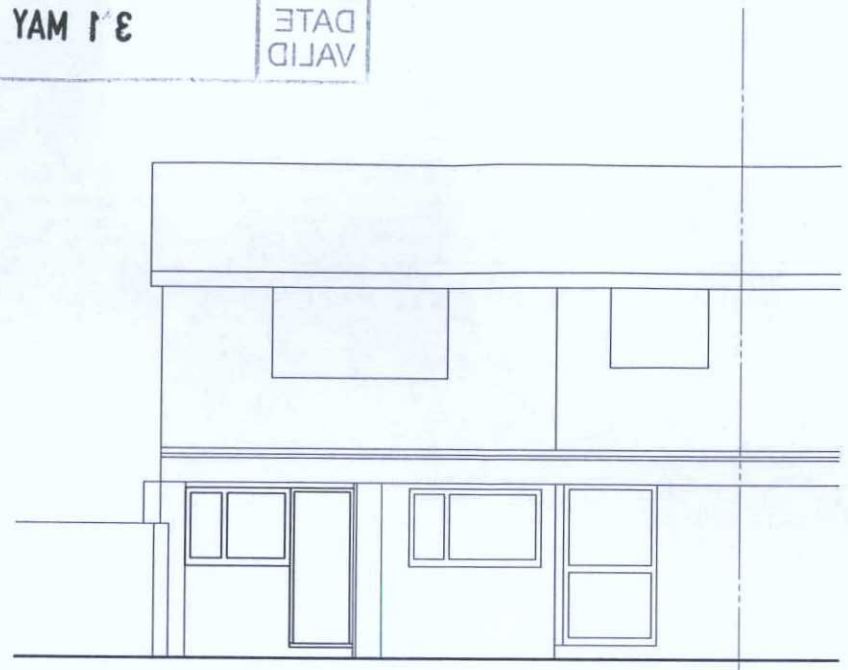

Front (East) Elevation @ 1:100



Side (North) Elevation @ 1:100



Rear (West) Elevation @ 1:100



Scale 1:100

Rev	Description	Date

Job Reference
Garage Conversion
20 Orchard Gardens
Shoreham

Client
Mr Wainwright

Drawing Title
Proposed Elevations

Drawing No
ADC991/02

Rev

Date	Scale	Dwg Size	Plot Style	Drawn	Checked
20.04.17	100	A3	ADCgreyscale	AD	AD

~~All dimensions to be checked on site and do not scale from this drawing.~~ This drawing should be approved by Local Authority Building Control or other appropriate checking authority prior to commencement of work. This drawing should not be reproduced without the prior consent of the author.

ADC Alistair Dodd Consulting
Architectural Services
72a Beaconsfield Road . Brighton . East Sussex . BN1 6DD
Tel: 01273 669466
Email: info@adcbrighton.co.uk
www.adcbrighton.com