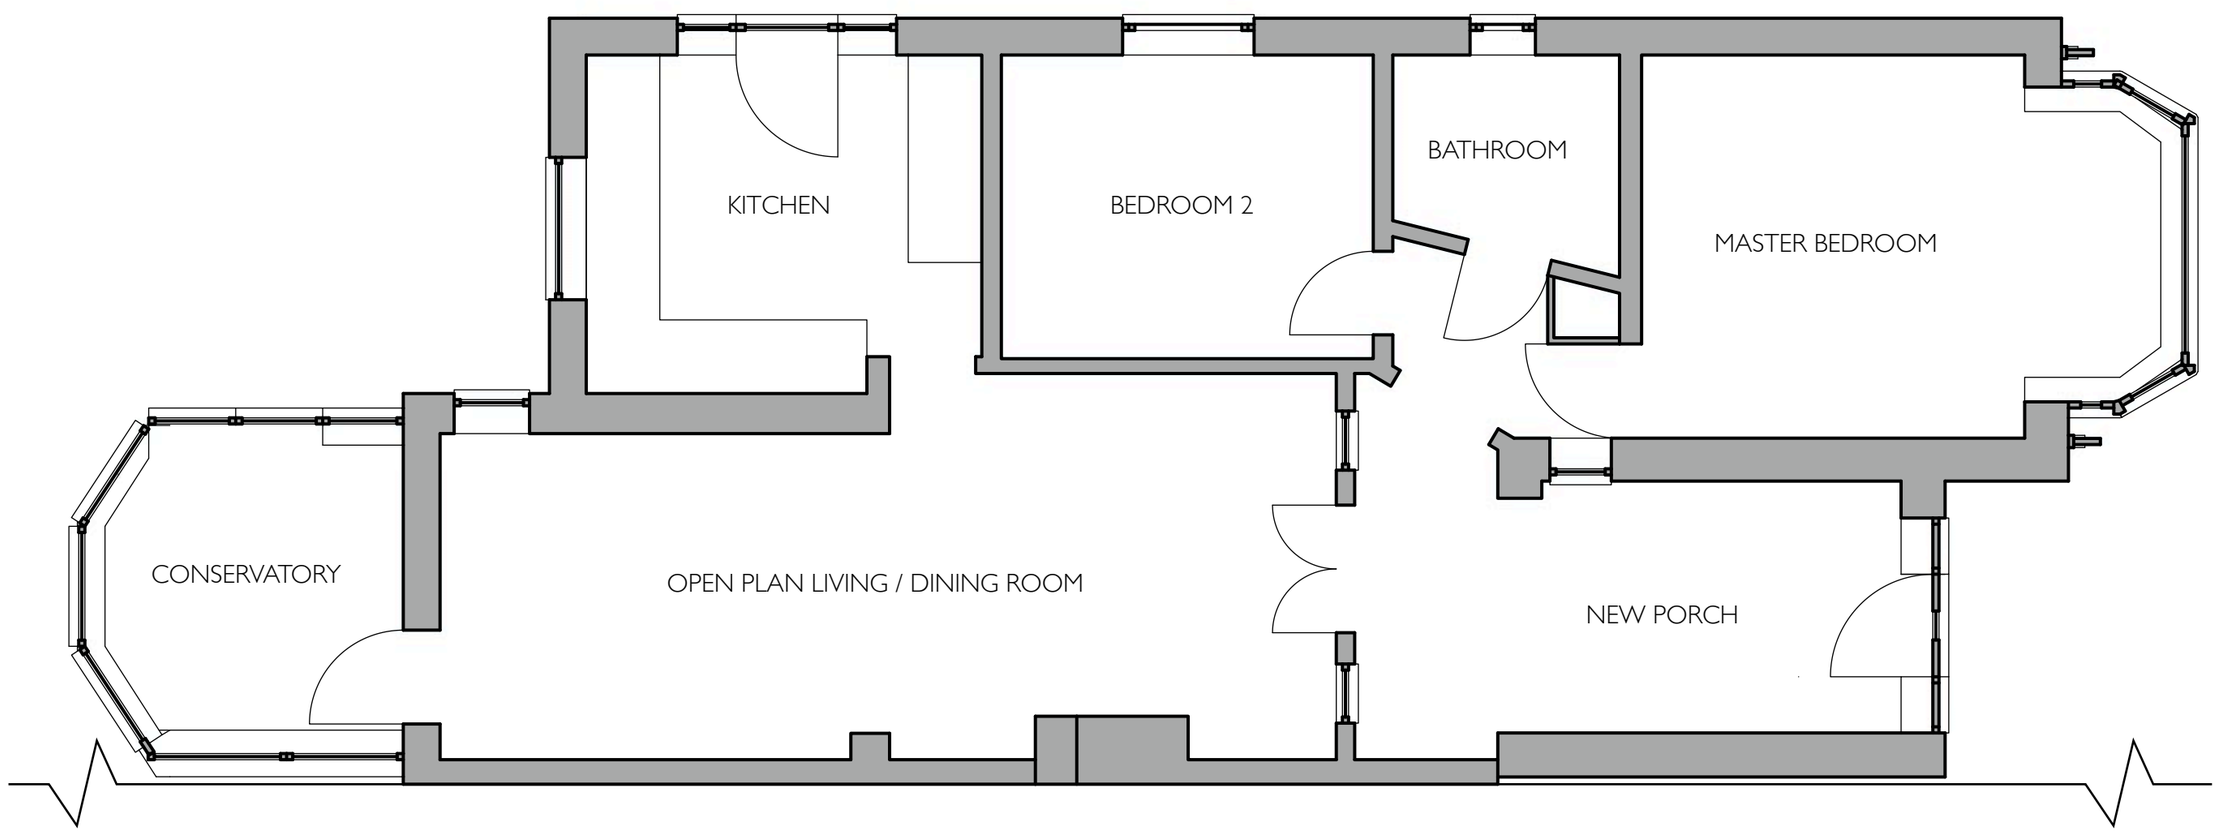

1M 2M 3M 4M 5M

Scale 1:50 @ A3

PROPOSED GF PLAN

11 GEORGE V. AVENUE, LANCING, BN15 8NG

ARCHITECTURE BY JAKE MCLEWEE BSC (HONS): ARCHITECTURAL TECHNOLOGY

REFERENCE / DATE

A 482-2

12/03/2025

ARCHITECTUREBYJAKE.CO.UK