

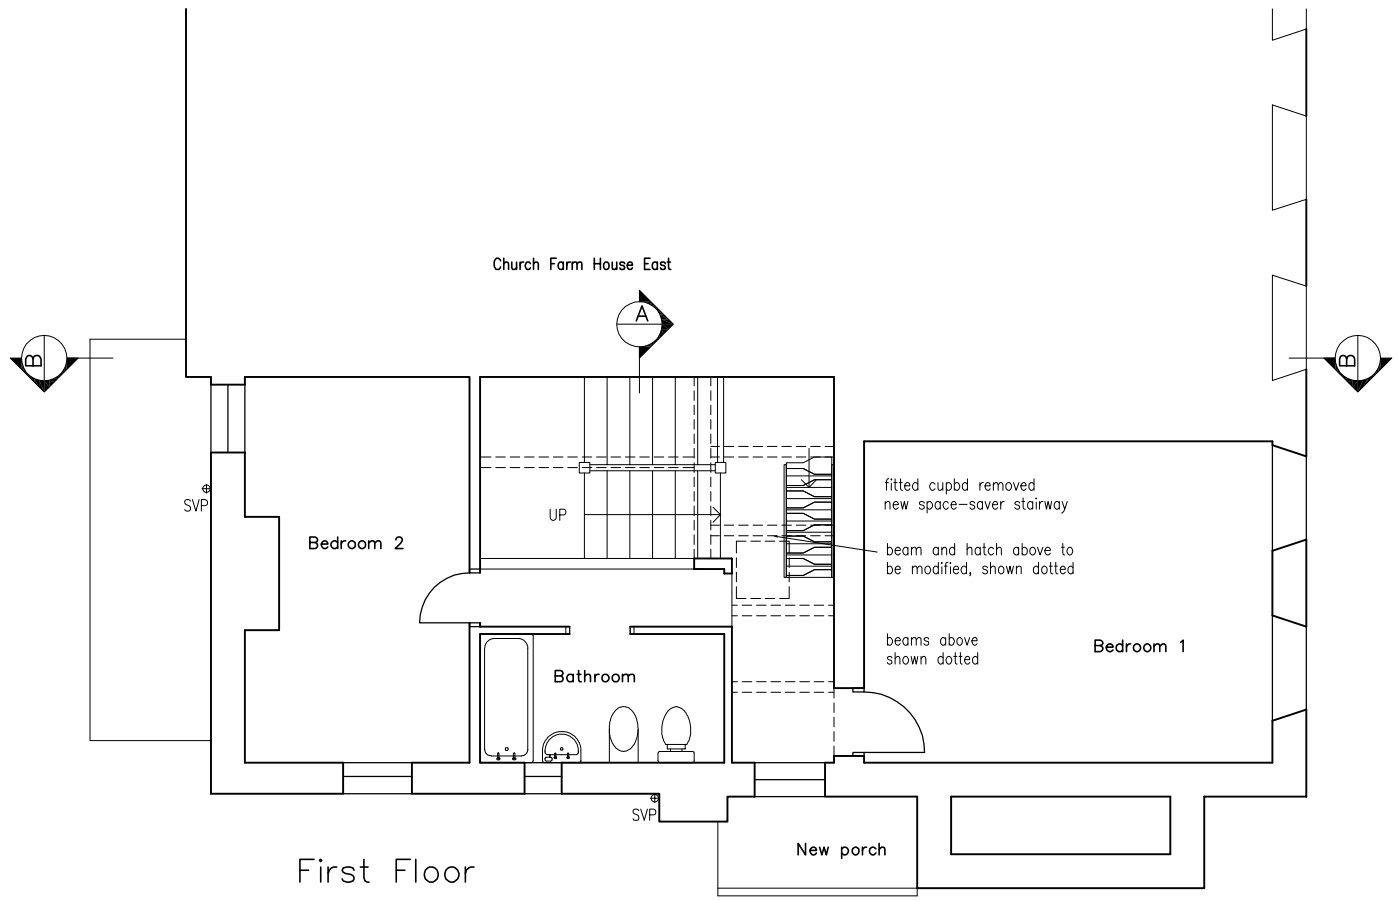



First Floor

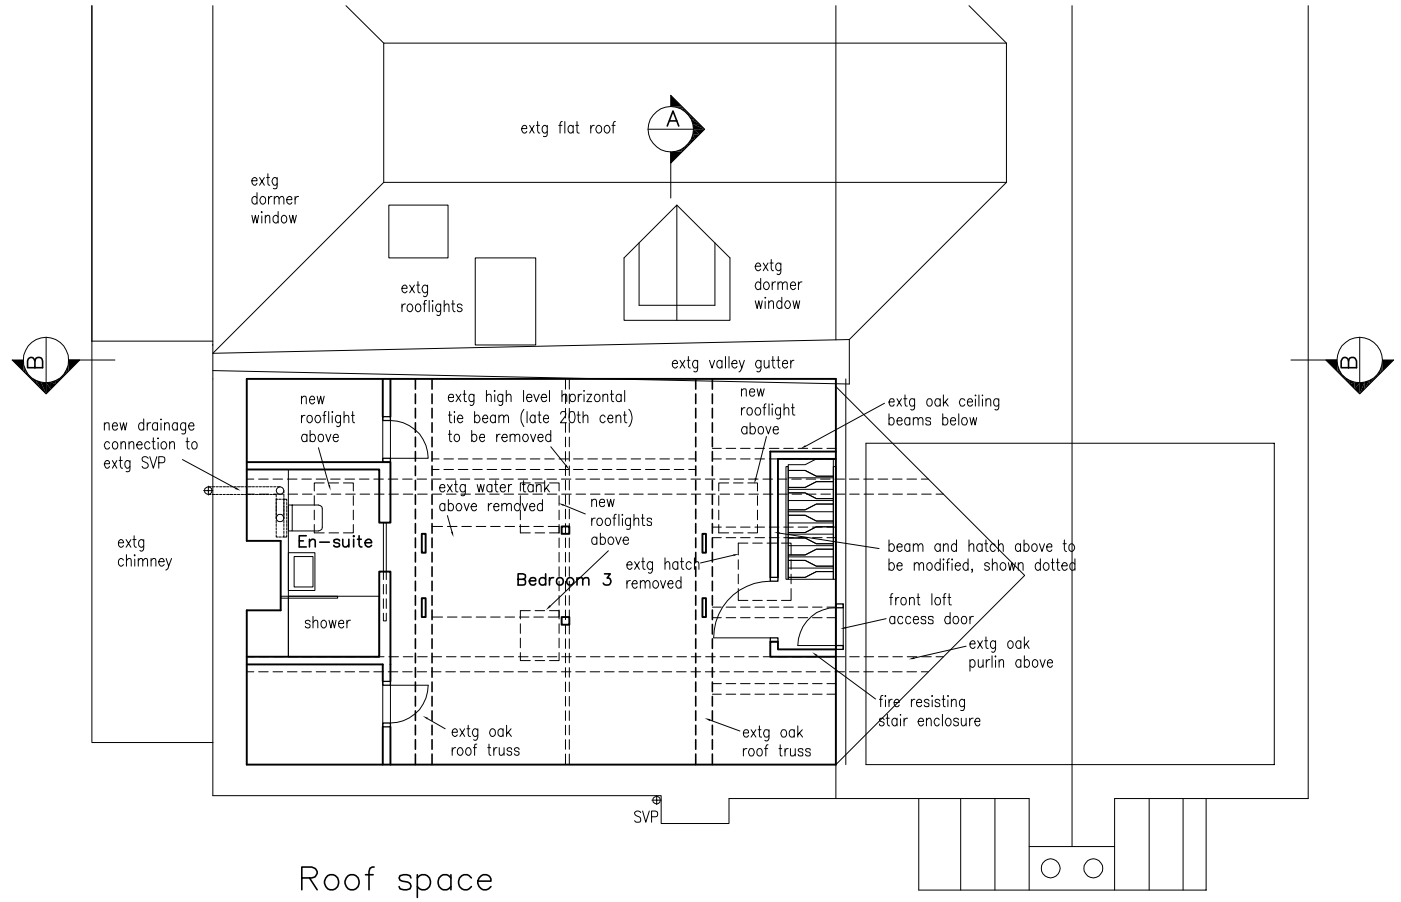

Roof space

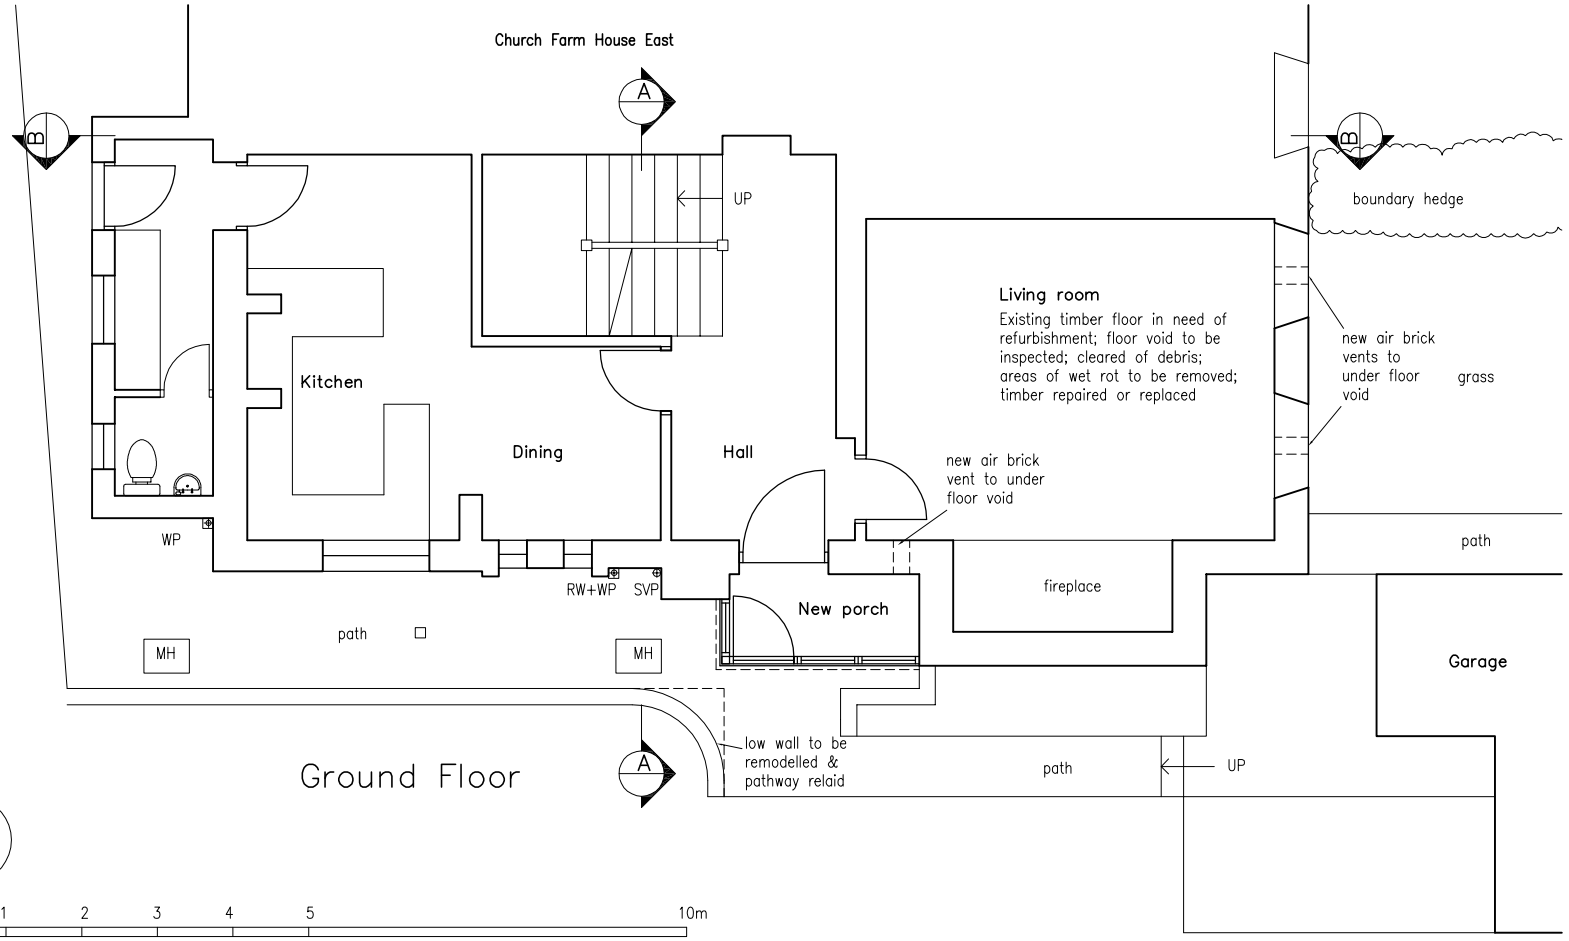

Ground Floor

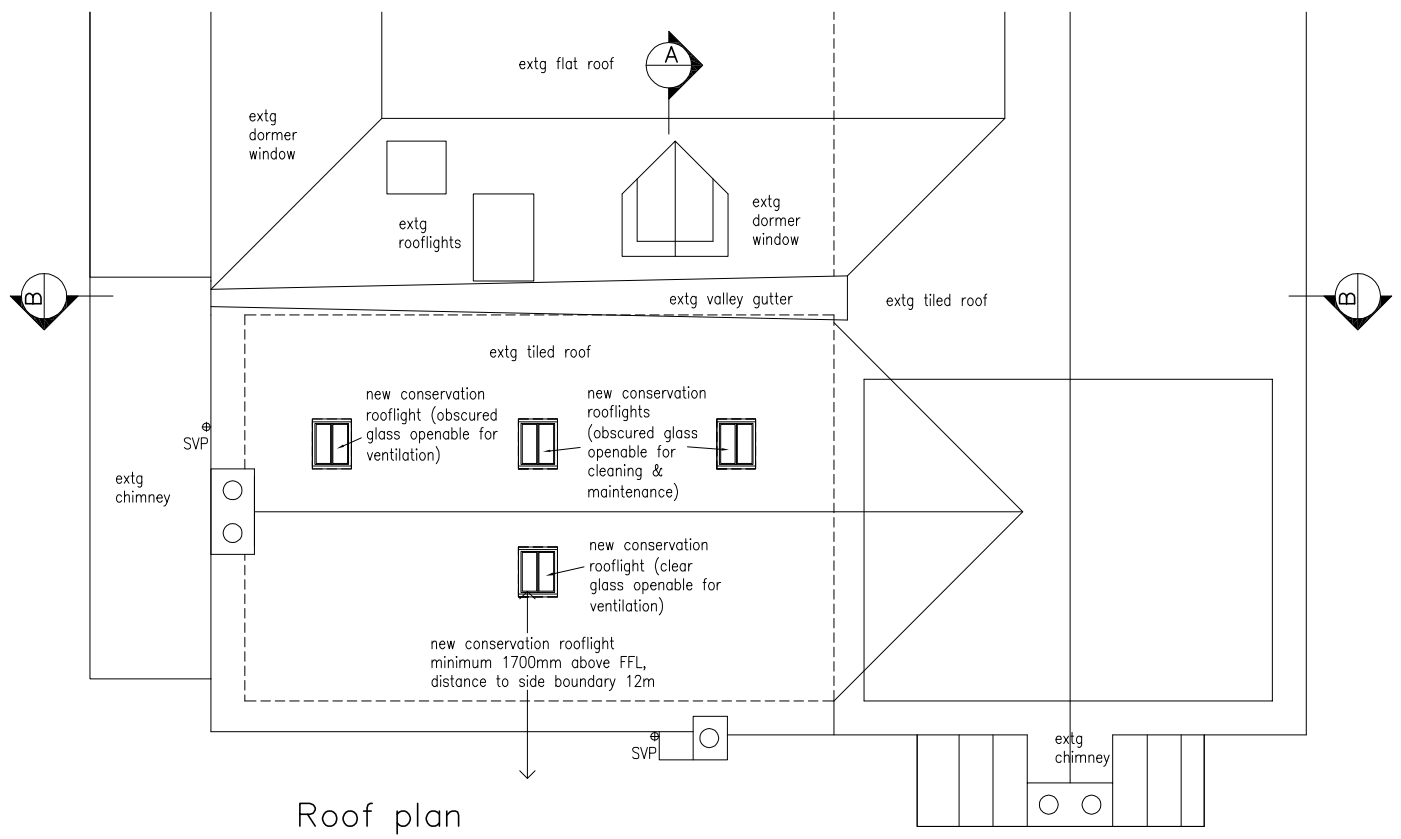

Roof plan

Do not scale this drawing except for planning purposes. Check all dimensions on site

Revisions

A - 10/10/24 - conservation rooflights glazing and opening function annotated.

Project	Church Farm House West, 24 Manor Road, N. Lancing, BN15 0HA		
Drawing title	Plans as proposed		
Drawing No	2302/P/101/A	Scale	1/100@A3
Date	February 2023	Status	Planning

John Whiting • Architect

14 Bates Road, Brighton, BN1 6PG
M: 07818 443753 E: jw@johnwhiting.co.uk
www.johnwhiting.co.uk