

31/03/2014

GroundSure

19, CHURCH LANE, BRIGHTON, BN42 4GB

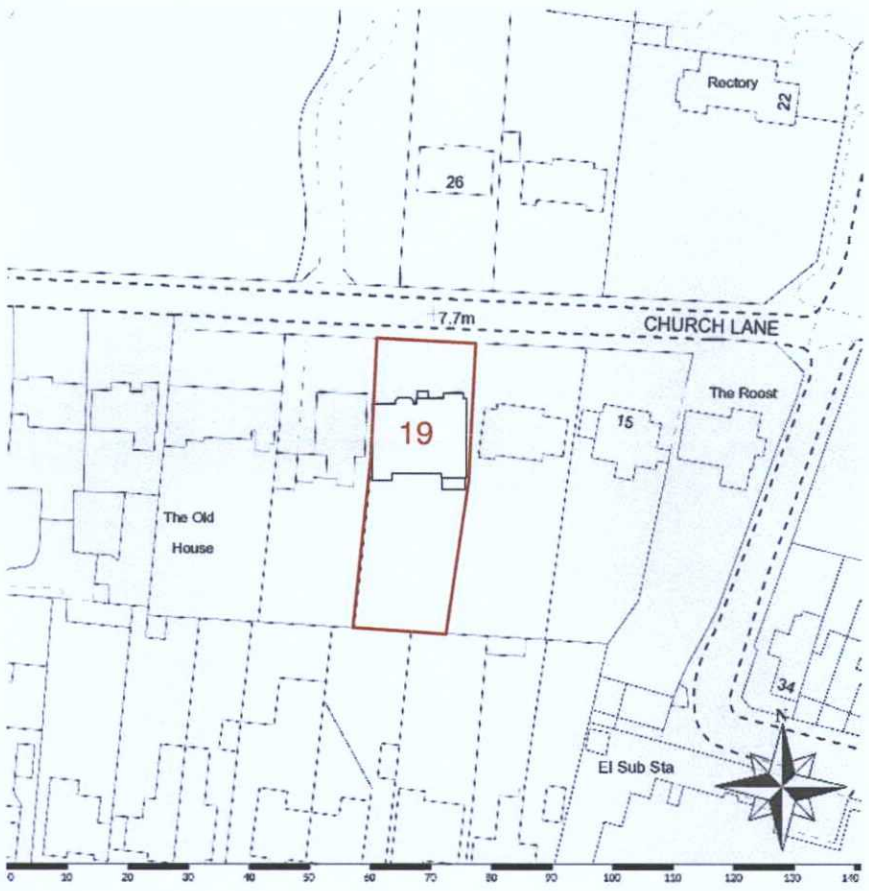

Scale: 1:1250 | Area 2Ha | Grid Reference: 523833,105365 | Paper Size: A4

© Crown copyright, All rights reserved 2013. License number 0100031673

Produced by the Ordnance Survey National Geographic Database and incorporating surveyed revision available at the date of production.
Reproduction in whole or in part is prohibited without the prior permission of Ordnance Survey. The representation of a road, track or path is no evidence of a right of way. The representation of features as lines is no evidence of a property boundary.

.MAP By GroundSure

ADUR & WORTHING
PLANNING SERVICES
PLAN AWDM/ 0855/14
DATE VALID 23 JUN 2014

ACRONYM Architecture & Design
Alan CRONSHAW RIBA
262 Ditchling Road, Brighton BN1 6JF
Tel: +44 (0)1273 500 087
email: mail@alancronshaw.com
web: www.alancronshaw.com

Title	Date	Scale	Drawing no.
19 Church Lane, Southwick, BN42 4GB Site Location Plan	20 / 05 / 14	1:1250 @ A3	**430/P1**