BLOCK PLAN. SCALE 1:500

N

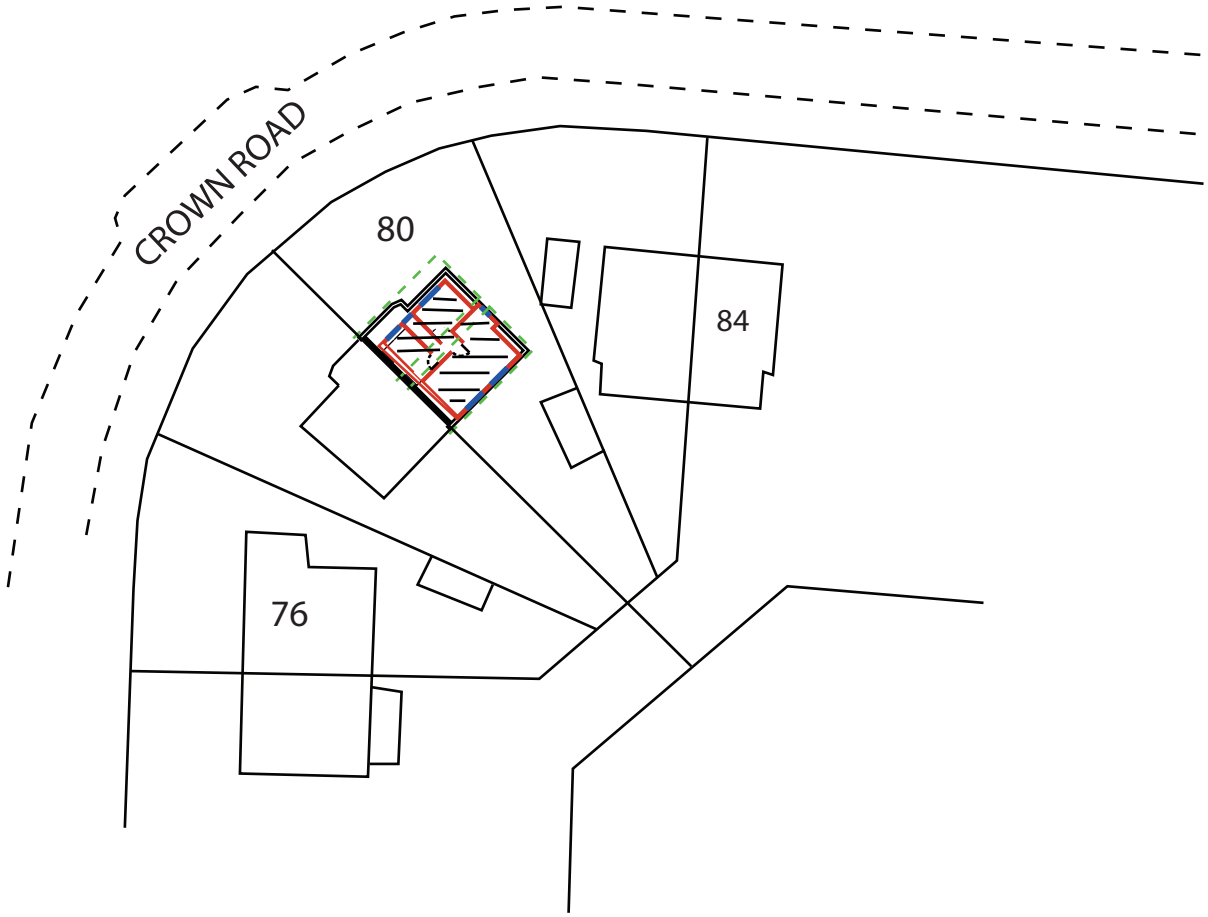

© copyright

ED63 ELEMENTAL DESIGN	elementaldesign63@gmail.com 07799 402 870 07754 093 904	80 CROWN ROAD SHOREHAM BY SEA			**Drawing Title:** **PROPOSED SITE BLOCK PLAN**		1:500 Scale Bar 5m 10m 15m 20m
		BLOCK PLAN	**SCALE** **1:500**	**A4**	Drawing No.-**.80CR.BP**	Rev:	**Drawn by - A.Ramus** **Date: 12-04-2022**