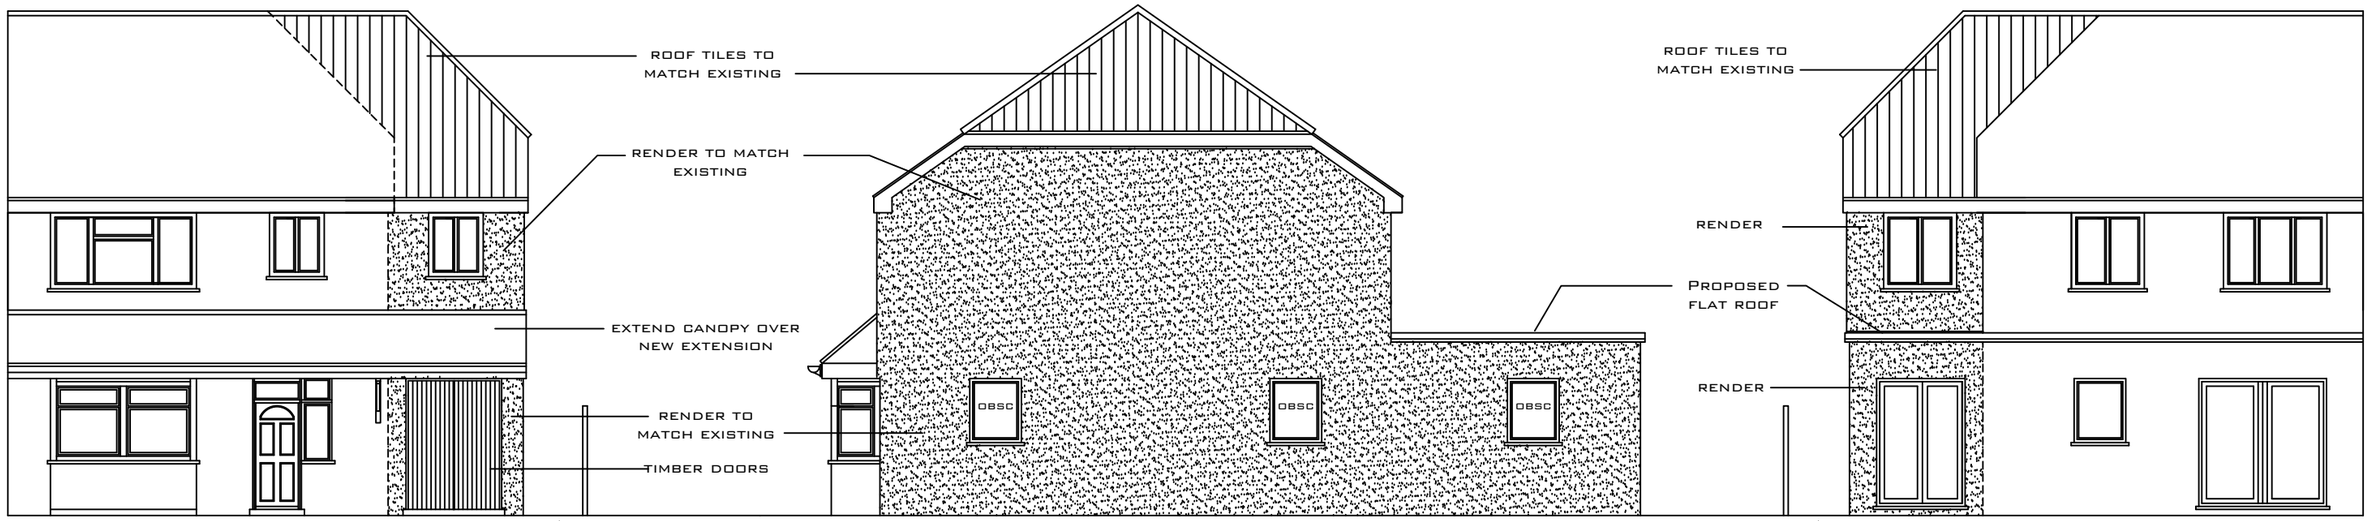

PROPOSED FRONT ELEVATION - SOUTH

PROPOSED SIDE ELEVATION - EAST

PROPOSED REAR ELEVATION - NORTH

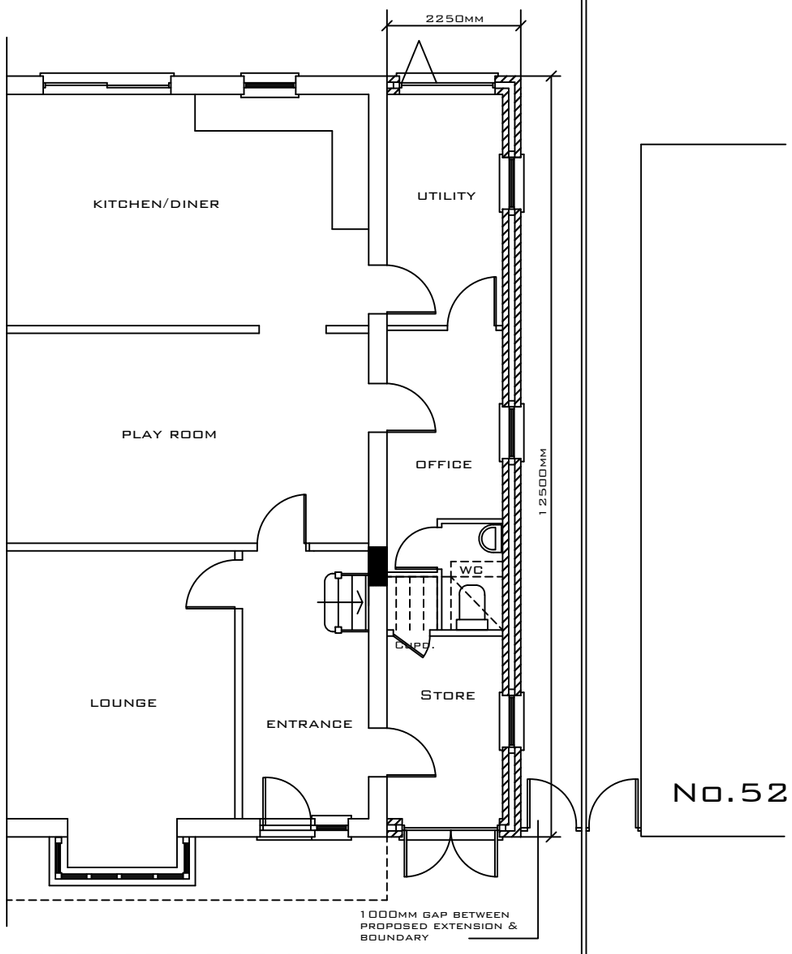

PROPOSED GROUND FLOOR PLAN

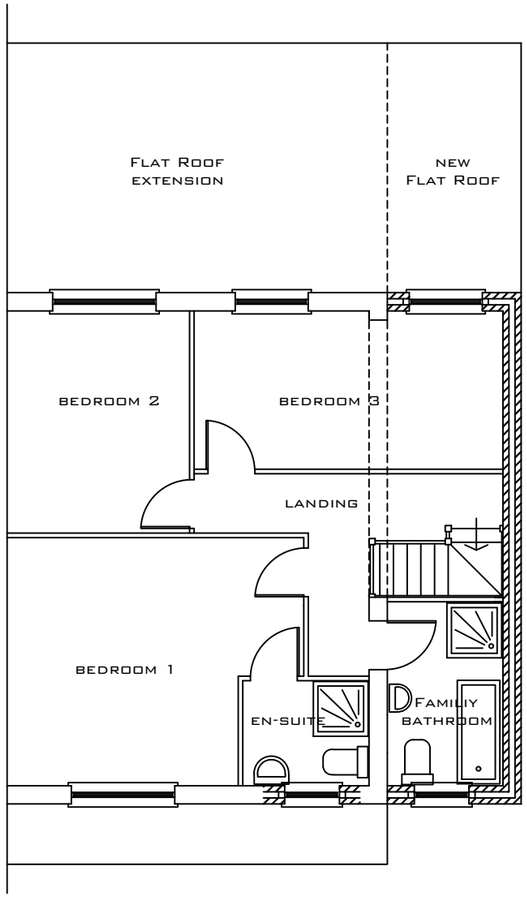

PROPOSED FIRST FLOOR PLAN

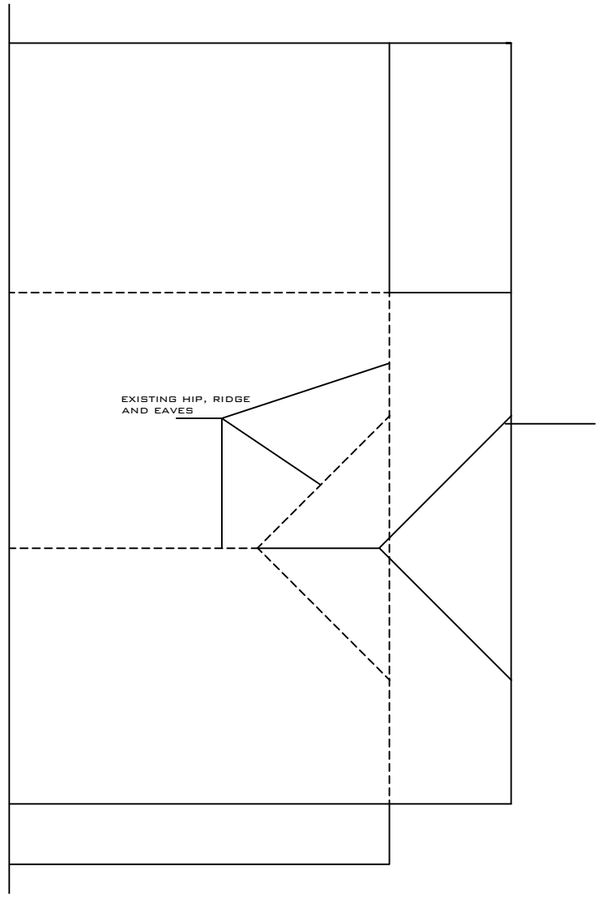

PROPOSED ROOF PLAN

1M 2M 3M 4M 5M

REV F. SIDE WINDOWS SHOWN AS OBSC 03.06.24

REV E. CLADDING CHANGE TO RENDER & PORCH INCREASED. 21.05.24

REV D. 1ST FLOOR LAYOUT REVISED TO SHOW 1M TO BOUNDARY. 18.07.22

REV C. SIDE WINDOW & ADJACENT BOUNDARY ADDED 13.07.22

REV B. SIDE ELEV REV. 21.06.22

REV A. SCALE ADDED 04.06.22

GMG

ARCHITECTURAL SERVICES

ADDRESS:

54 SOMPTING ROAD, LANCING

TITLE:

PROPOSED PLANS & ELEVATIONS

DWG NO: PL/02-F

DATE: MAY 2022

BY: GMG

SCALE: 1/100