
A


THIS DRAWING TO BE READ IN CONJUNCTION WITH STRUCTURAL ENGINEERS DETAILS & CALCULATIONS

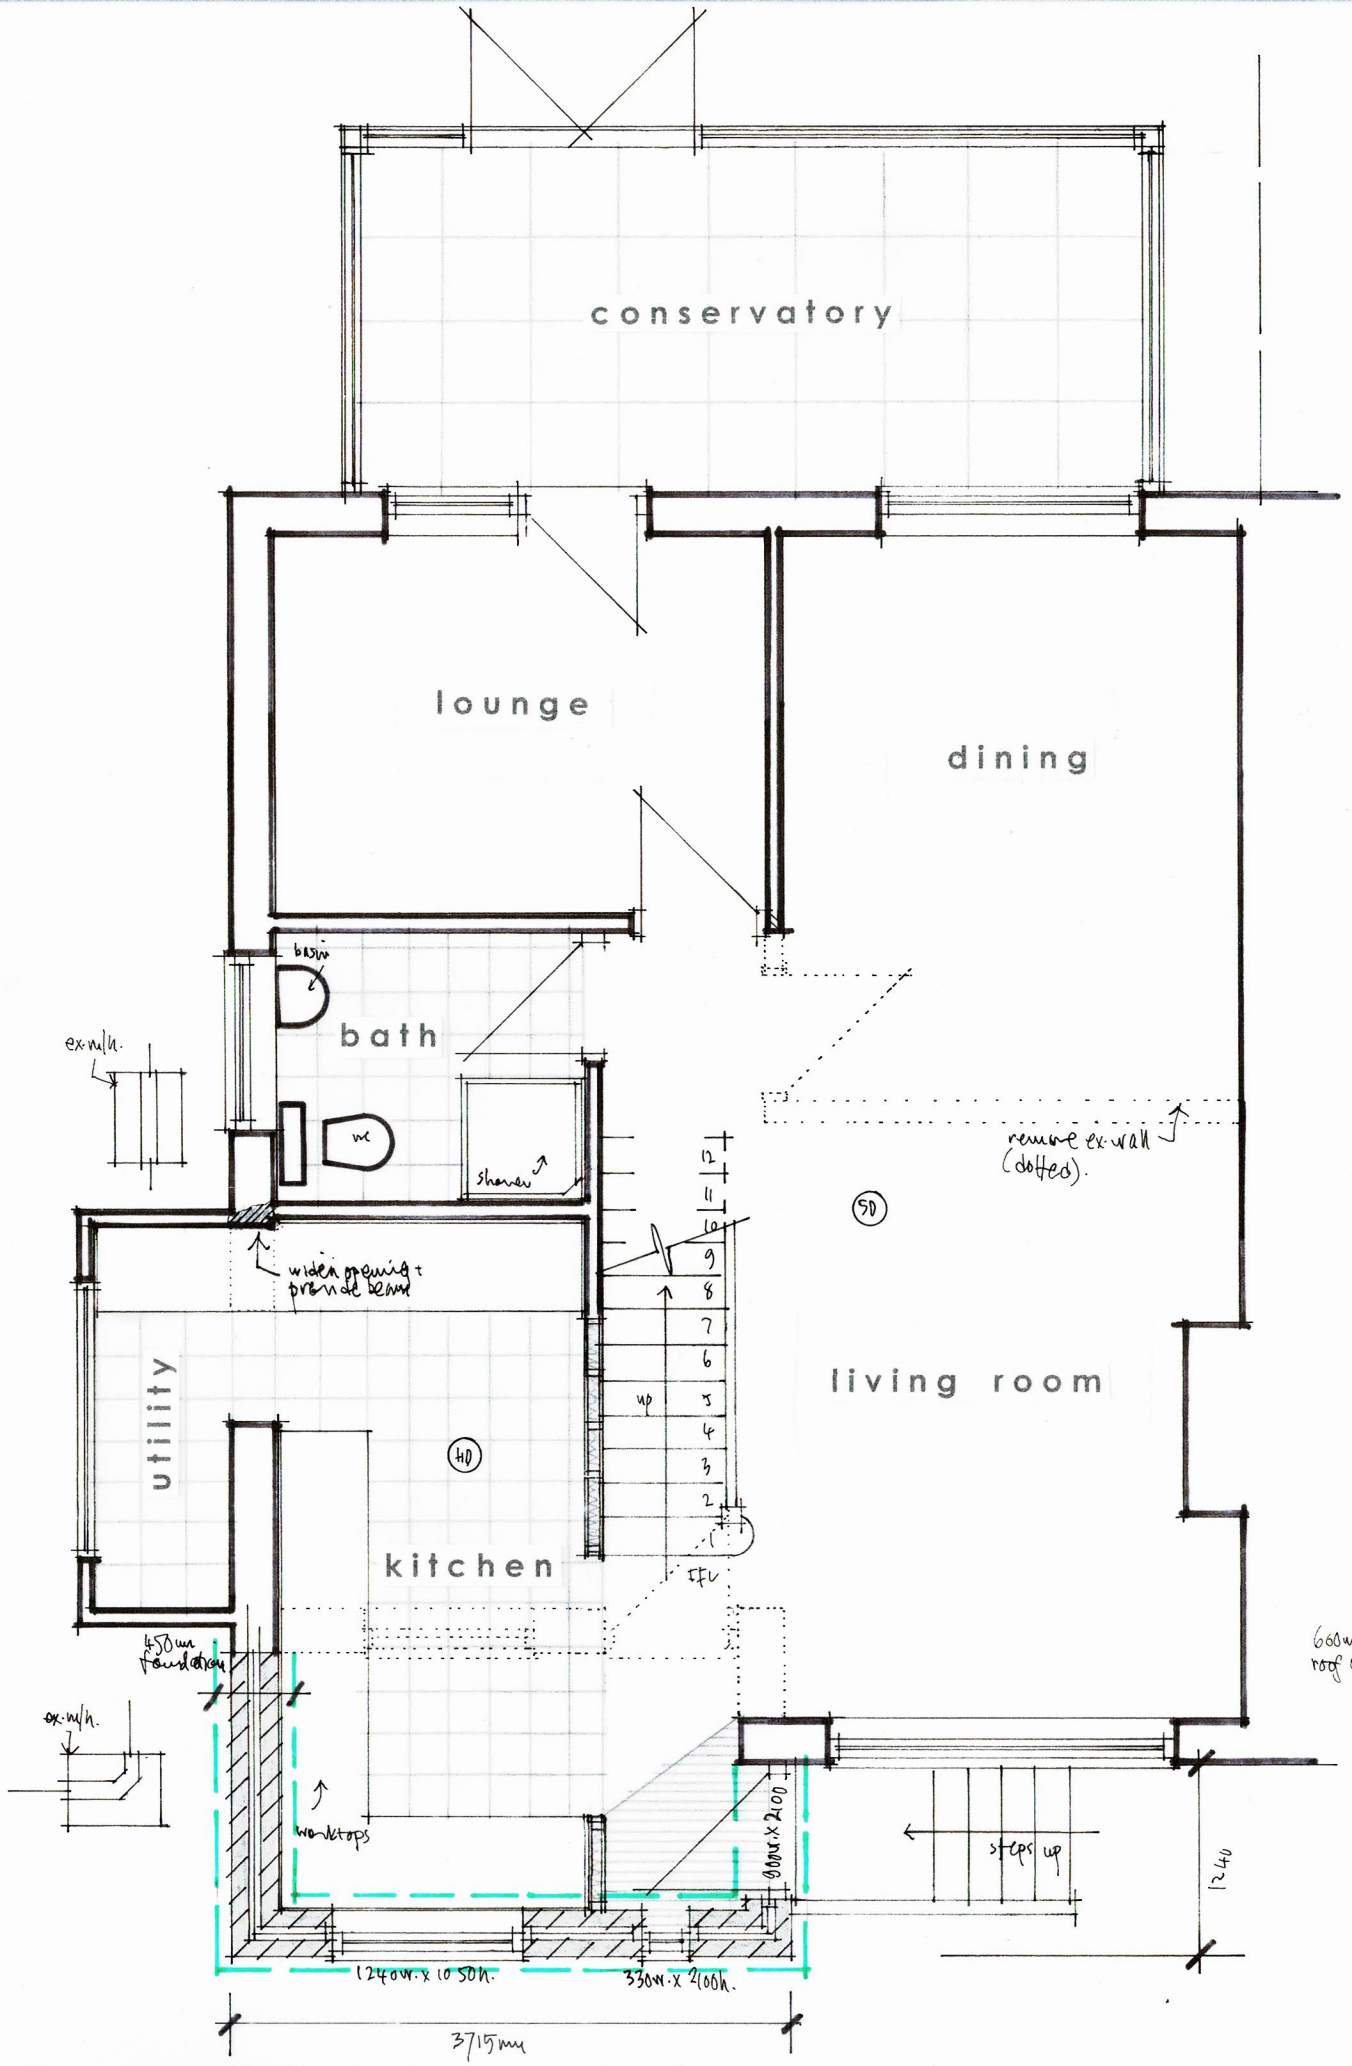

GROUND FLOOR PLAN 1:50 @ A3

0 5m

metres

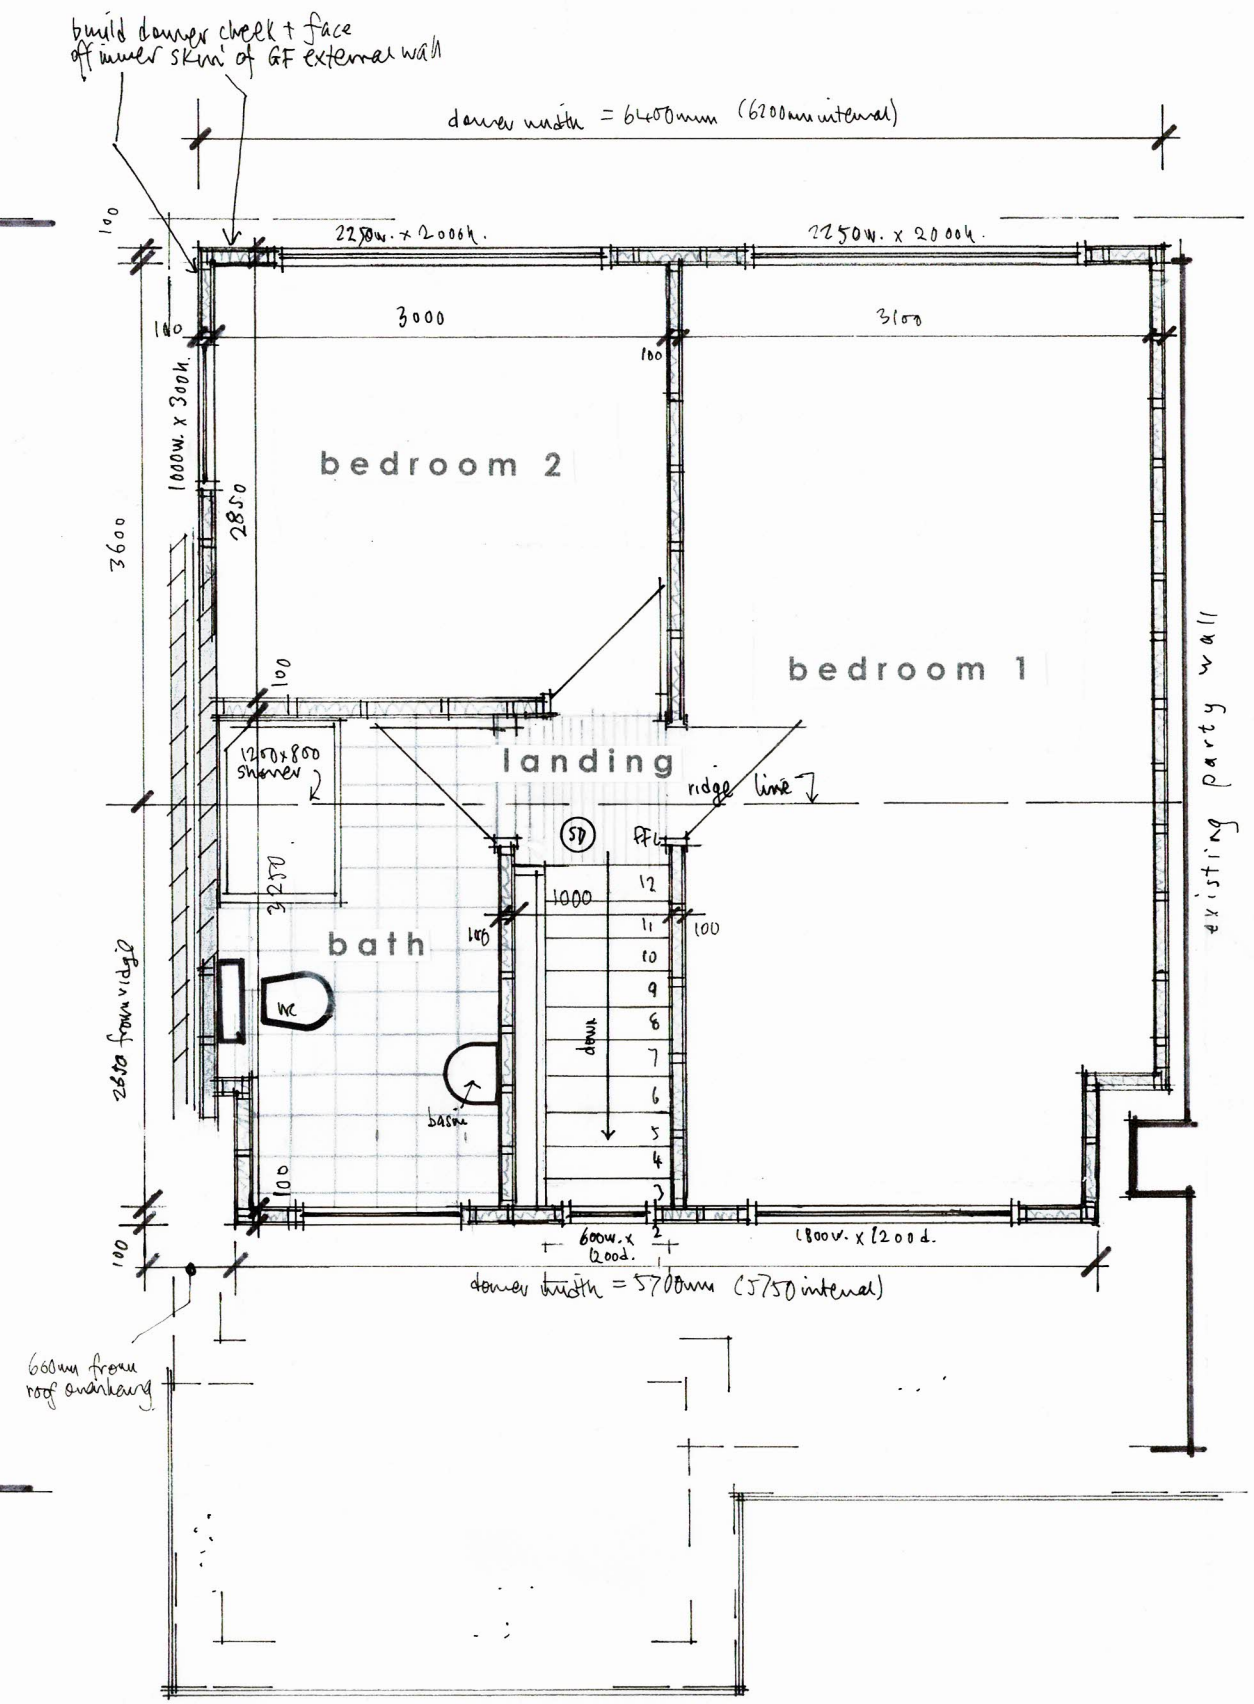

1st FLOOR PLAN 1:50

A

north

Revisions A - front dormer altered 10/5/21

Figured dimensions to take precedence over scaled dimensions. The contractor is to verify all dimensions on site before commencing any works.

Any discrepancies whatsoever to be brought to the attention of the client immediately.

The copyright of this drawing is reserved and the drawing must not be disclosed without authority.

Project

85 HOWARD ROAD, SOMPTING

Proposed roof extension & ground floor front extension

Client

Mrs Taylor

Drawing no.	ST/HR/03 A		
Scale	AS SHOWN	Date	Jan 2021
Drawn By	WG		

WAYNE GANDER MCIAT
Chartered Architectural Technologist
98 Durrington Lane
WORTHING
West Sussex
BN13 2RQ
M 07808 887896
Email - waynegander08@gmail.com