1 Cherry Tree Lodge, Boundstaone Lane, Lancing BN15 9QH
13 December 2023

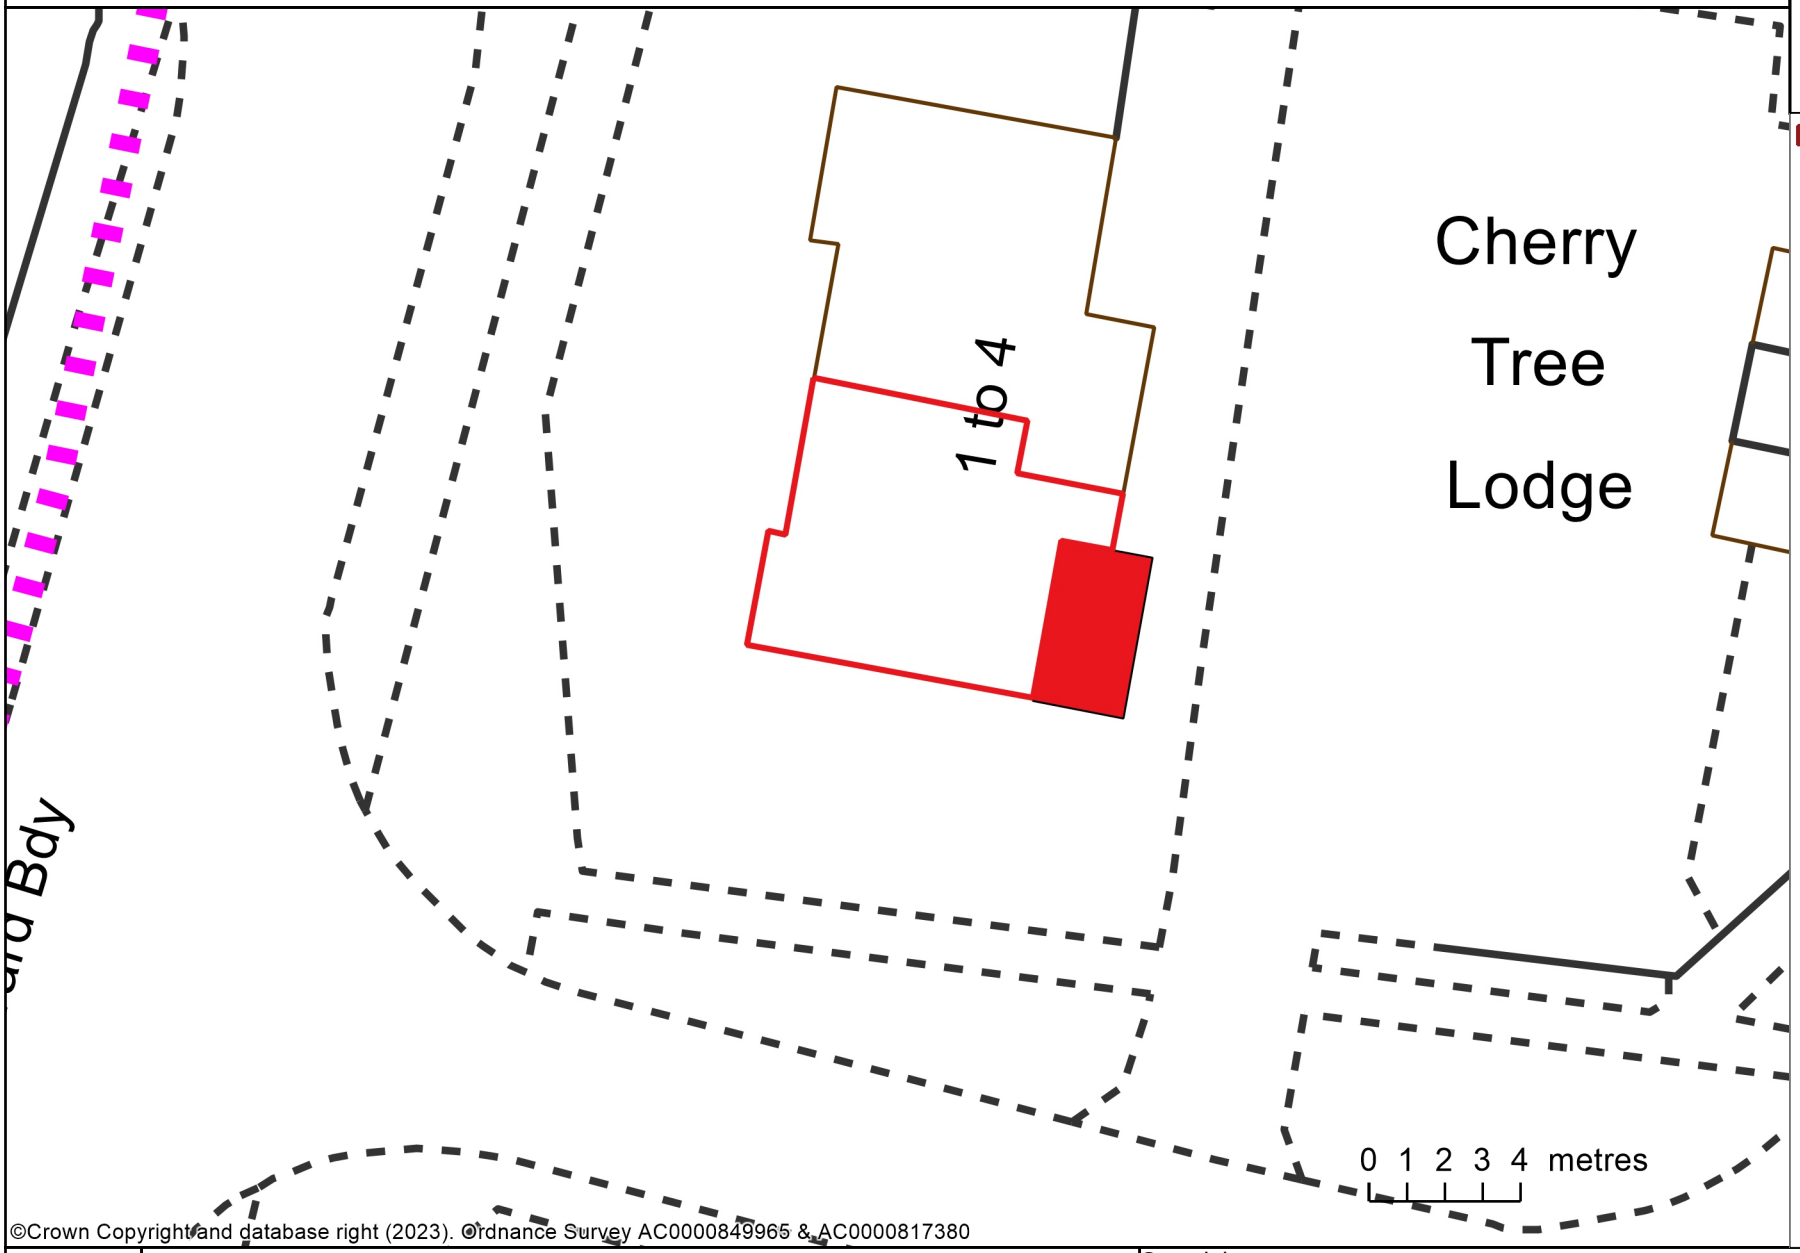

ADUR DISTRICT COUNCIL

Adur Worthing Boundary

©Crown Copyright and database right (2023). Ordnance Survey AC0000849965 & AC0000817380

1:200 Block Plan

Mike Peckham

Copyright:
This map is reproduced from Ordnance Survey material with the permission of Ordnanace Survey on behalf of the Controller of Her Majesty's Stationery Office Crown Copyright. Unauthorised reproduction infringes Crown copyright and may lead to prosecution or civil proceedings. Licence Number 100024321 & 100018824, 2019