

Existing South Elevation

0 1m 5m 10m

scale 1:100



Existing East Elevation

0 1m 5m 10m

scale 1:100



Existing North Elevation

0 1m 5m 10m

scale 1:100

Key:

Boundary

Existing (Demolished)

New





Block Plan

0 5m 10m 25m 50m

scale 1:500

Do not measure from this drawing this drawing is for the purposes of planning permission. All measurements are to be taken on site by the contractors.

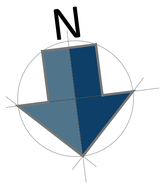


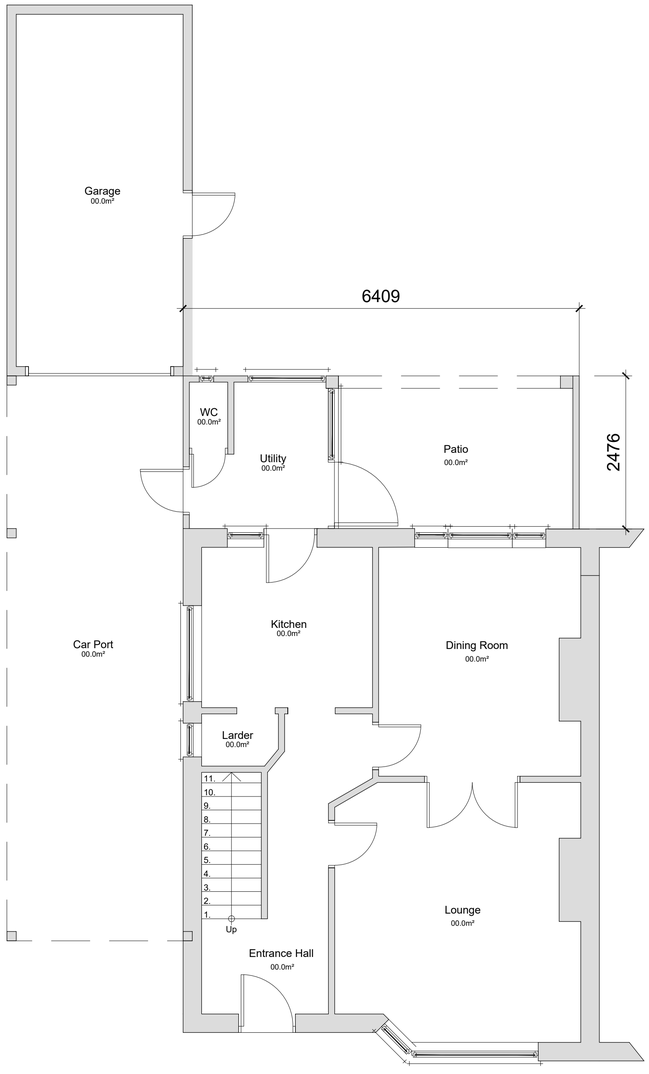

Existing Ground Floor Plans @ 1:50

0 0.5m 1m 2.5m 5m


scale 1:50

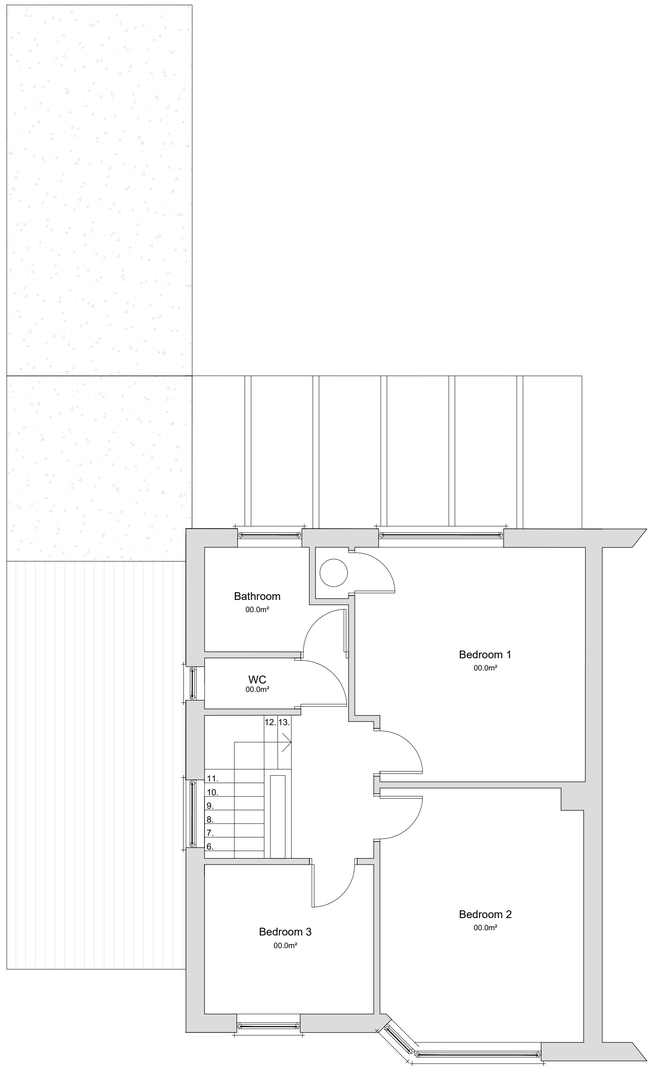

Existing First Floor Plans @ 1:50

0 0.5m 1m 2.5m 5m

scale 1:50

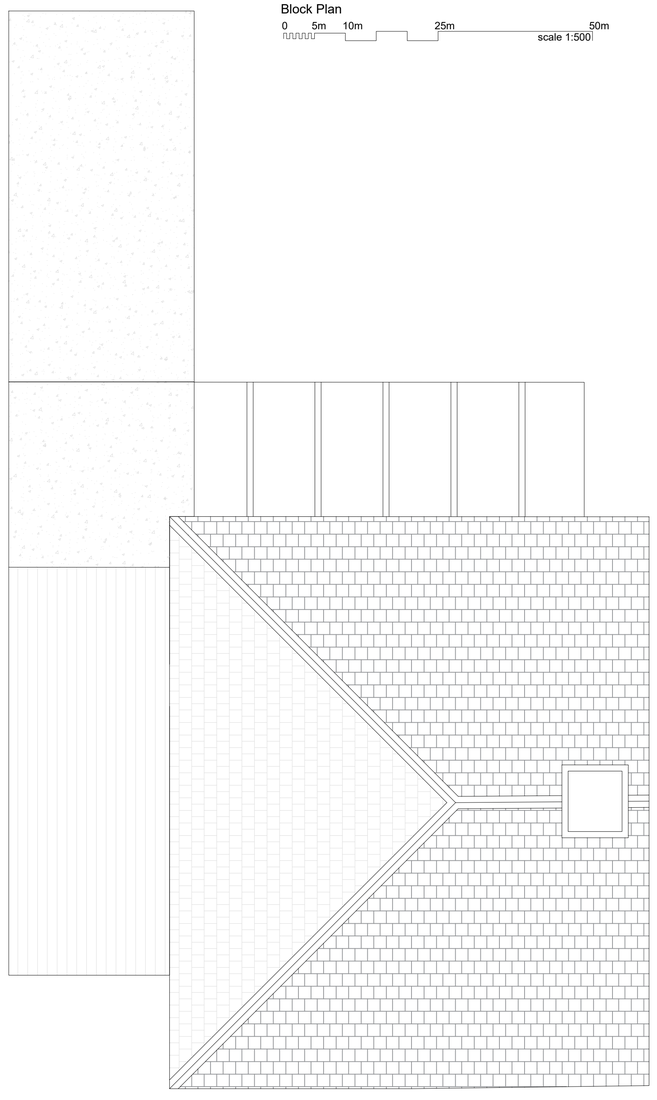

Existing Roof Plans @ 1:50

0 0.5m 1m 2.5m 5m

scale 1:50

PROJECT 1947	DRAWING NO. P-003	SCALE A1 @1:100 1:50	29	B
ADDRESS 51 Bolsover Road Worthing BN13 1NR	DRAWING TITLE Plans & Elevations -Ground 1st & Roof Plan	DRAWN BY CRE8TIVE LINES - ROZ NOWAK	Jan 2023	

CRE8TIVE LINES

E: Cre8tivelines@outlook.com M:07500181917

No.2 Old School,Old School Lane,Fittleworth,RH20 1JZ

ALL MEASUREMENTS TO BE TAKEN ON SITE BEFORE ORDERING SUPPLIES & ANY START OF BUILDING WORKS.