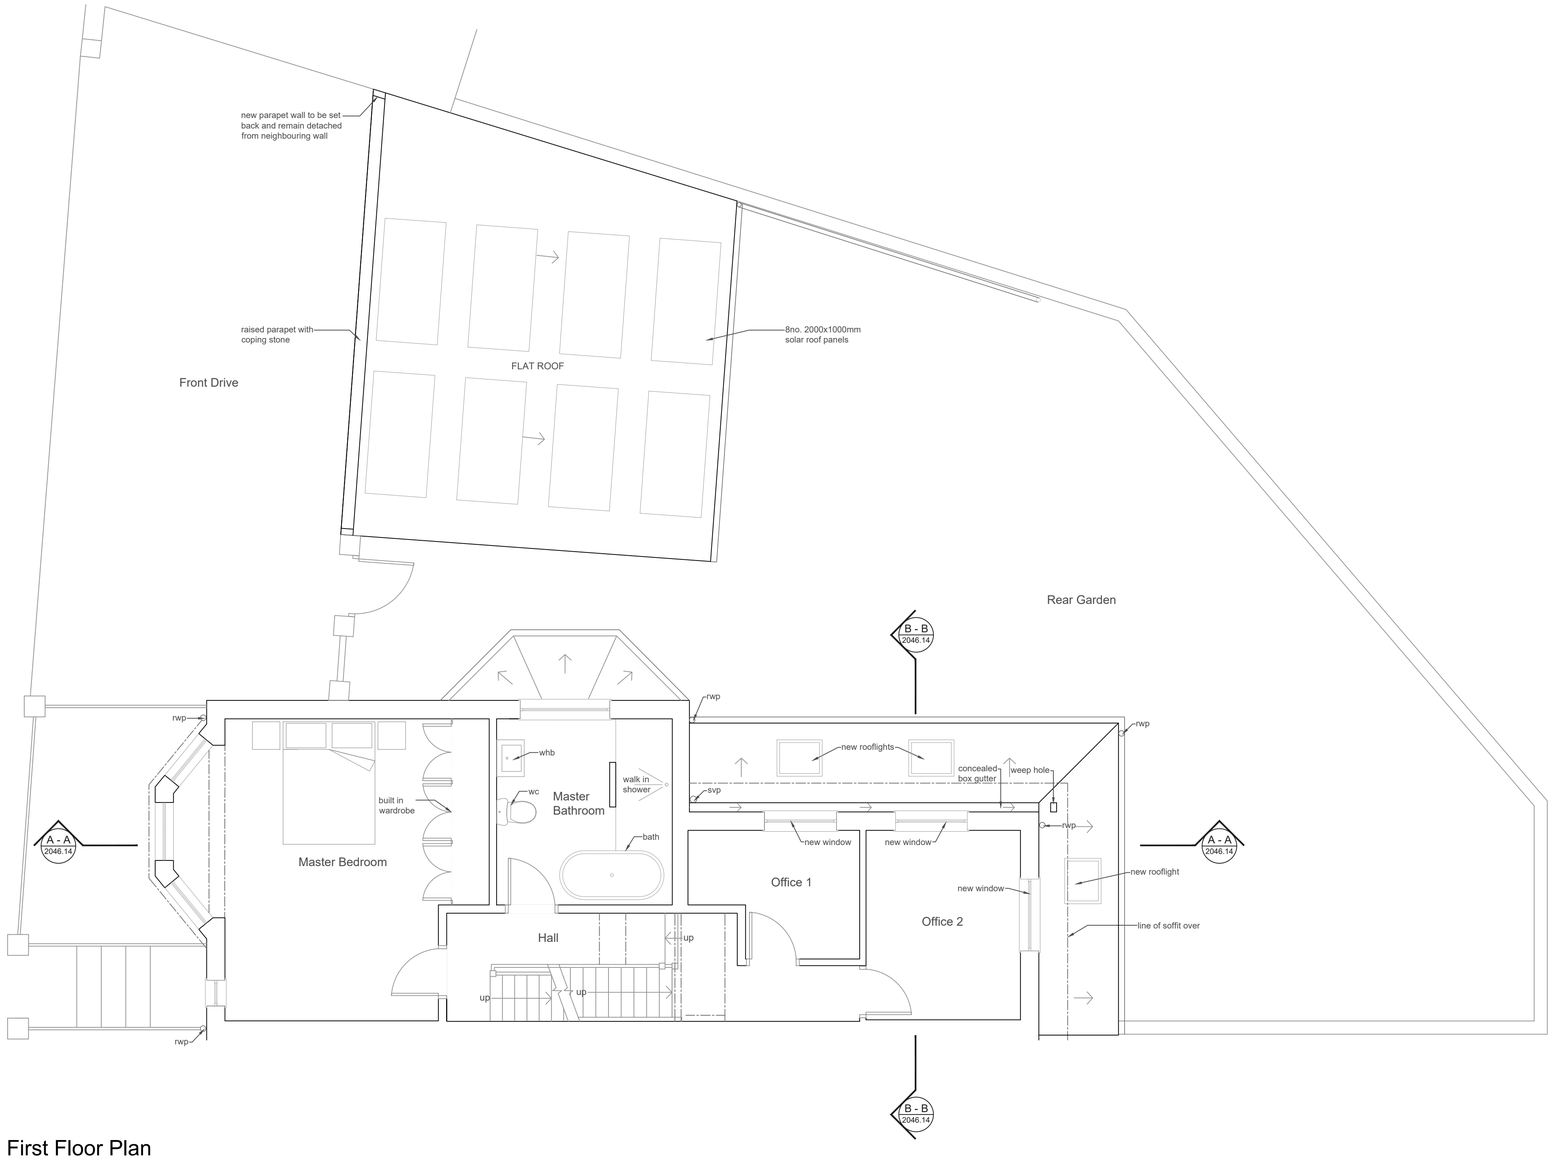


First Floor Plan

scale bar

0m 1m 2m 3m 4m

North

PLANNING

no.	date	description	by
C	08.11.26	Minor Amendments	SG
B	17.10.26	Minor Amendments	SG
A	30.09.26	Amendments	SG

revisions

KTA limited
architecture & design

Mill House Mill Lane Poynings BN45 7AE
T : 07768873002
E : kevin@ktaltd.com W : www.ktaltd.com

client	Mr & Mrs C Jelliff
job	42 Southdown Road, Shoreham BN43 5AN
dwg no.	2046.10c
title	Proposed First Floor Plan
drawn by	SG
checked by	KT
scale	1:50 @ A1
date	07.08.26

Do not scale off drawing.
Check all dimensions on site before any work commences.
All goods, materials and workmanship to conform with current Building Regulations, Codes of Practice and British Standards.
This drawing shall not be reused, copied, or reproduced in any form without the prior authorisation of KTA Limited.
Copyright of KTA Limited.