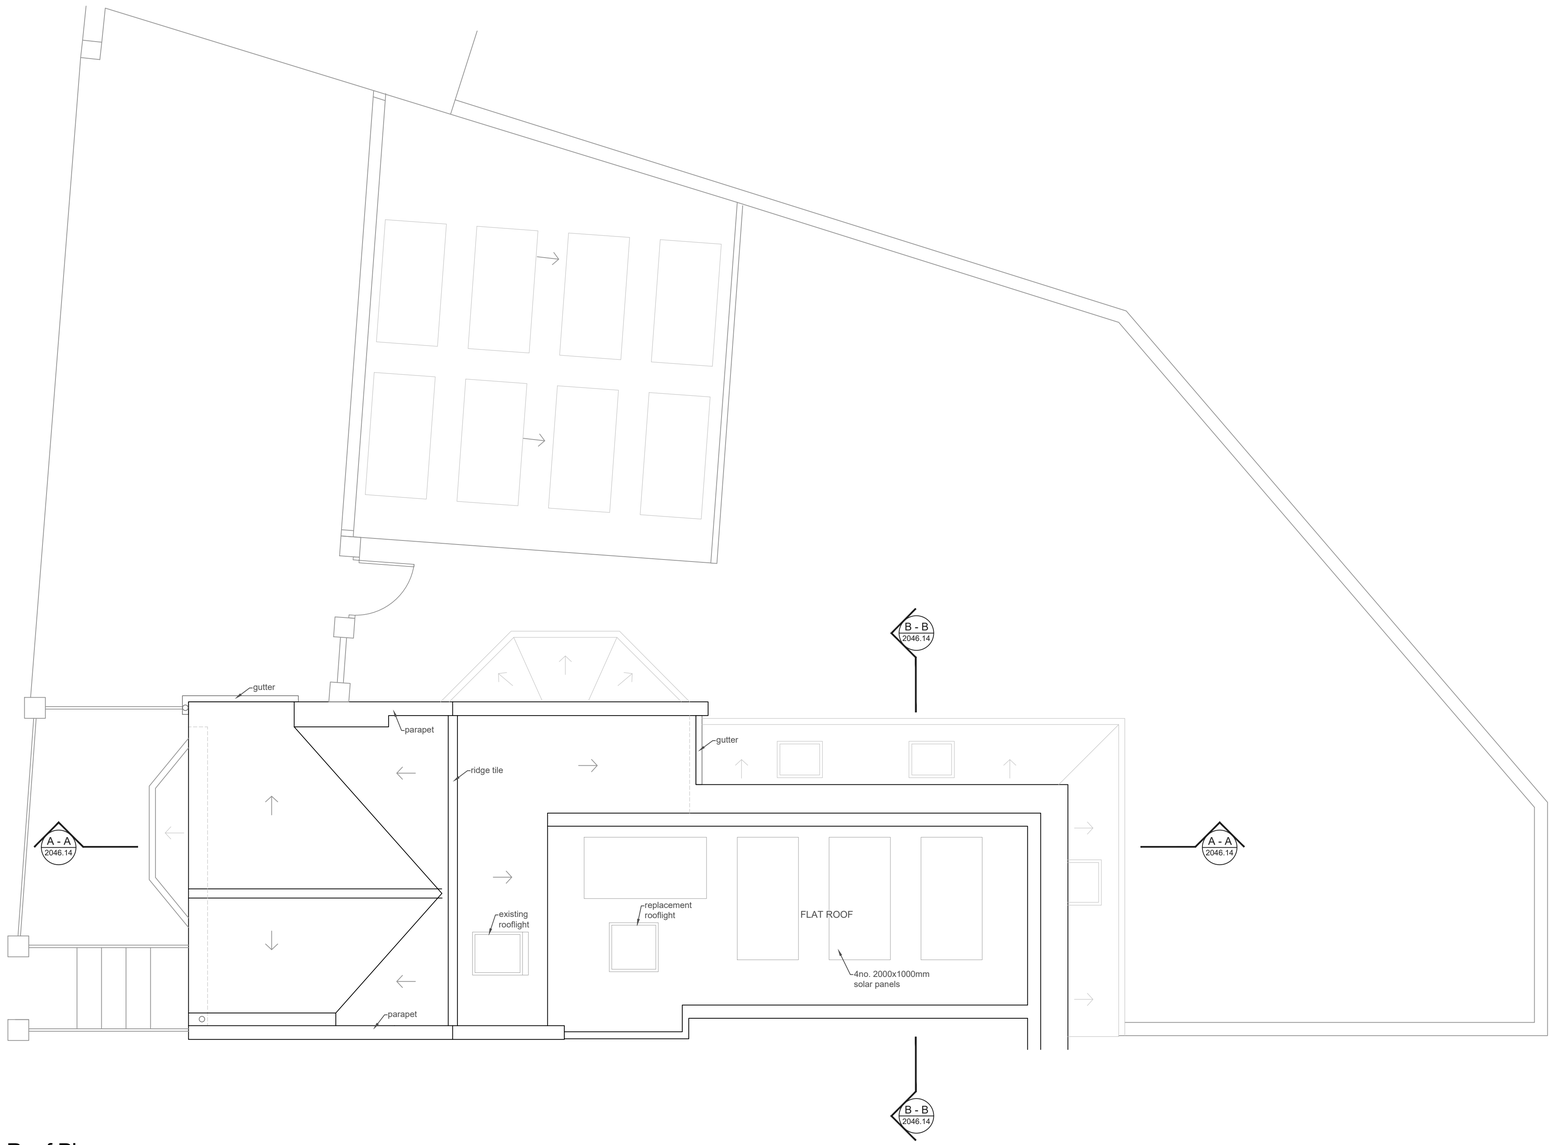


Roof Plan

s c a l e b a r

0m 1m 2m 3m 4m

North

PLANNING

no.	date	description	by
C	08.11.26	Minor Amendments	SG
B	17.10.26	Minor Amendments	SG
A	30.09.26	Amendments	SG

r e v i s i o n s

KTA limited
architecture & design

Mill House Mill Lane Poynings BN45 7AE
T : **07768873002**
E : **kevin@ktaltd.com** W : **www.ktaltd.com**

client	Mr & Mrs C Jelliff
job	42 Southdown Road, Shoreham BN43 5AN
dwg no.	2046.12c
title	Proposed Roof Plan
drawn by	SG
checked by	KT
scale	1:50 @ A1
date	07.08.26

Do not scale off drawing.
Check all dimensions on site before any work commences.
All goods, materials and workmanship to conform with current Building Regulations, Codes of Practice and British Standards.
This drawing shall not be reused, copied, or reproduced in any form without the prior authorisation of KTA Limited.
Copyright of KTA Limited.