Only figured dimensions are to be used. All dimensions to be checked on site.

Please note: Refer to 'type' of drawing below; planning drawings should only be treated as such.

Notes

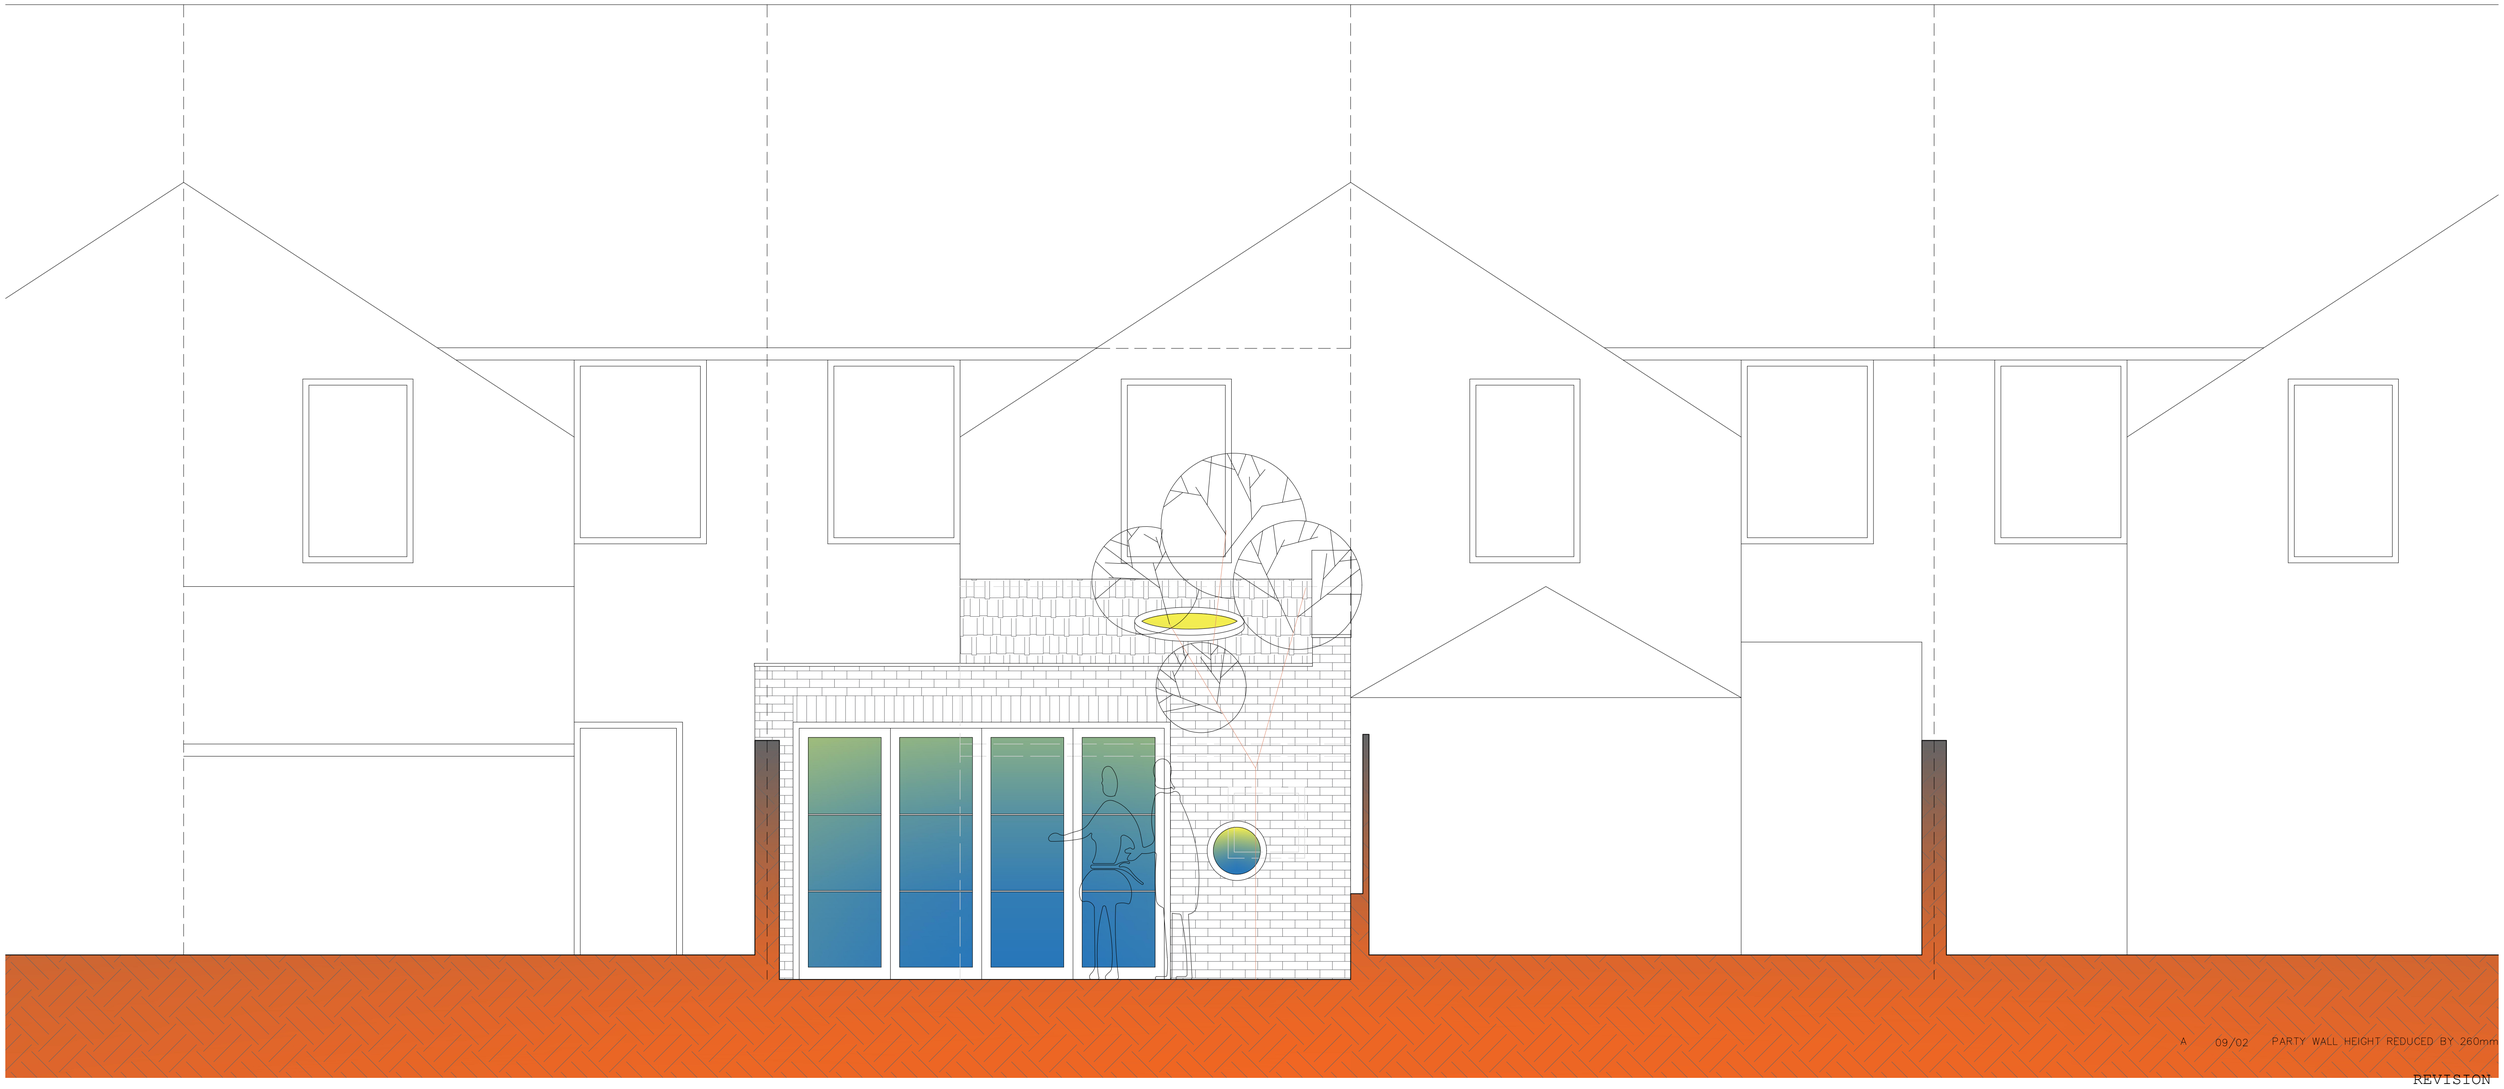

A 09/02 PARTY WALL HEIGHT REDUCED BY 260mm

REVISION

**+EL** proposed south facing rear elevation - scale 1:25

Scale in Metres

0 0.5 1 2


**Architecture of Calm**

*a less determined, more composed form of practice*

95 Denton Road, Newhaven
Scott J Currie BA (Hons) Arch

07786 848920 // scottjcurrie@icloud.com


| | |
|---|---|
| JOB<br>18 GORDON ROAD<br>SHOREHAM-BY-SEA<br>BN43 6WE | DATE<br>09.20 |
| | SCALE<br>1:25 @ A1<br>1:50 @ A3 |
| DRAWING<br>PROPOSED SOUTH FACING REAR ELEVATION<br>***FEASIBILITY 2*** | CHECKED<br>SJC |
| | DRAWN<br>SJC |
| CLIENT<br>CORINNE DAY | REVISION<br>A |
| | NUMBER<br>0046-FE-120 |


DO NOT SCALE FROM THIS DRAWING.
THIS DRAWING IS COPYRIGHT ©