

This drawing is the copyright of Gerald Moore RIBA. The contractor should check all dimensions on site.
No dimensions are to be scaled from this drawing except for planning purposes. It is the contractor's responsibility to ensure that all works are in compliance with the current statutory requirements.

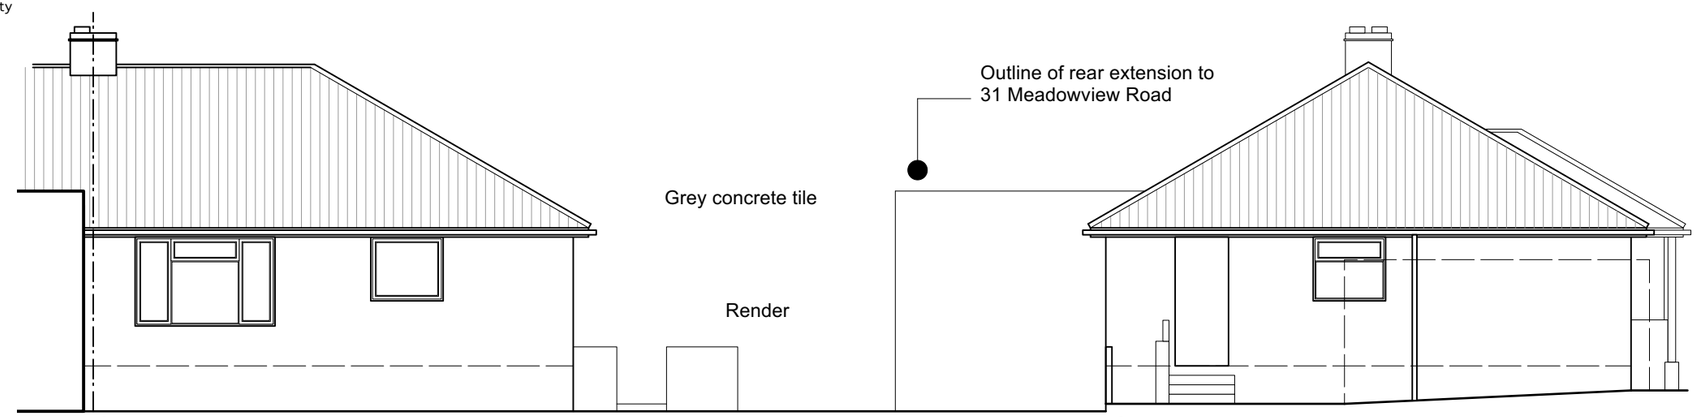

South Elevation [Rear]

East Elevation [Side]

Elevations 1:100

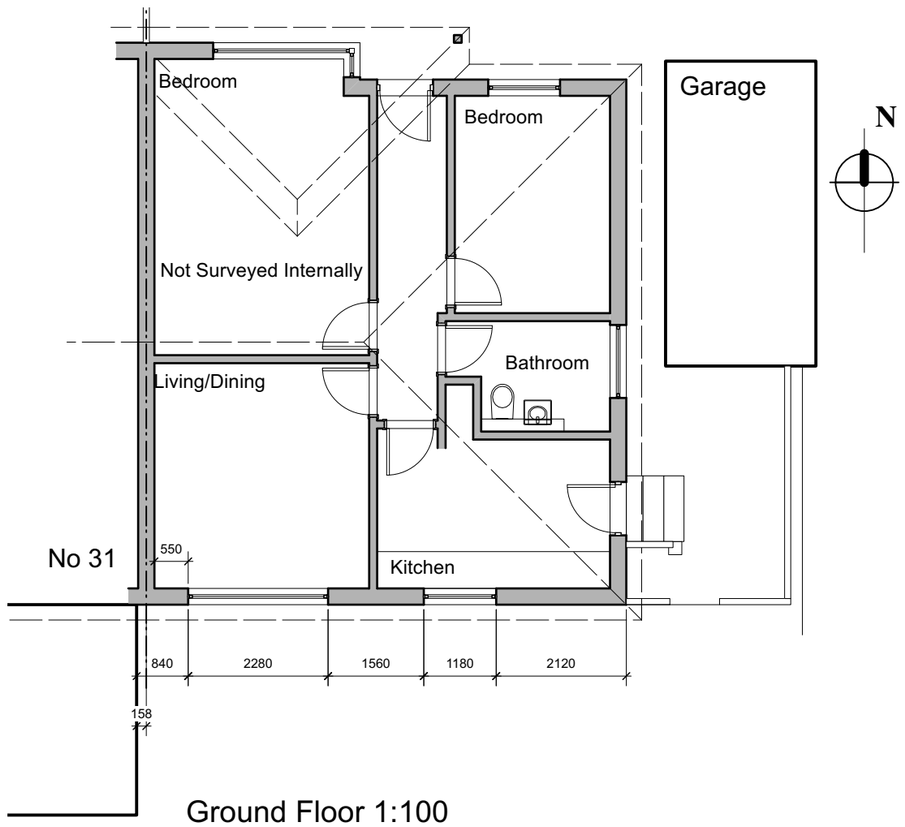

Ground Floor 1:100

1:100 @ A3

0 2 4 6 8 10 m

1 3 5 7 9

Rev	Date	Amend	Revision
A.	040722	gm	Dimensions added.

Gerald Moore RIBA. Chartered Architect
1 Exmoor Crescent Worthing West Sussex BN13 2PL
Tel: 01903 609607 Mobile: 07793 00 44 62 e-mail: contact@geraldmooreriba.co.uk

Client: S HILTON

Project: 29 MEADOWVIEW ROAD SOMPTING WEST SUSSEX BN15 0HU

Drawing: EXISTING

Drg No: 1793/22/P/03A

Scales: 1:100 **Date:** JUNE 2022

Drawn: gm **Drawing Size:** A3