

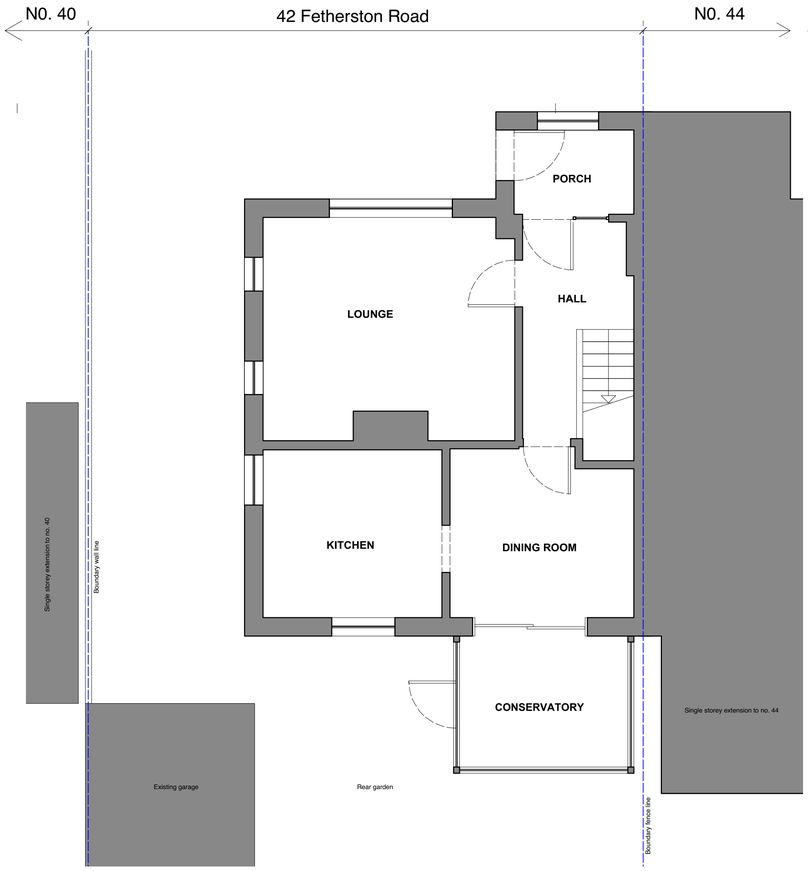



1 EXISTING GROUND FLOOR PLAN
Scale - 1:50

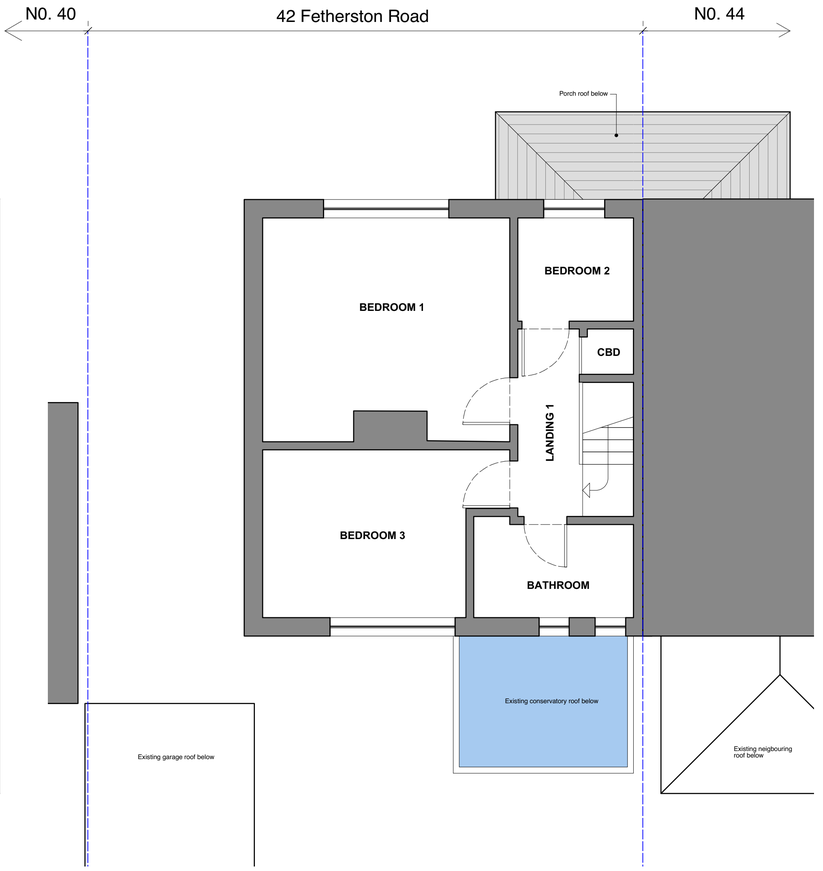


2 EXISTING FIRST FLOOR PLAN
Scale - 1:50

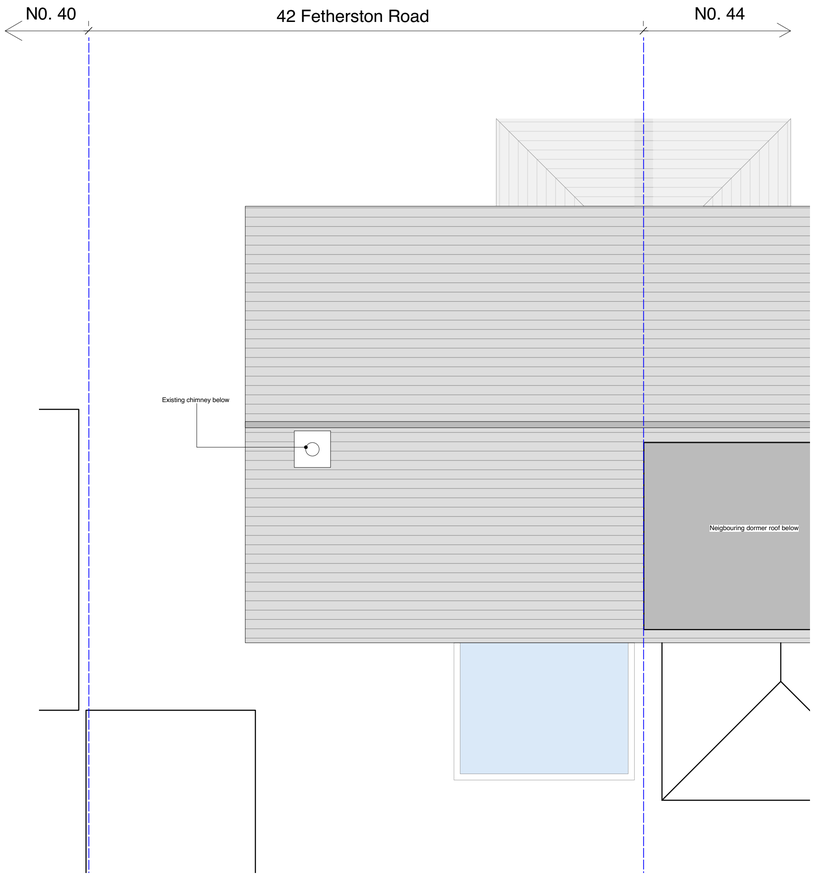


3 EXISTING ROOF PLAN
Scale - 1:50

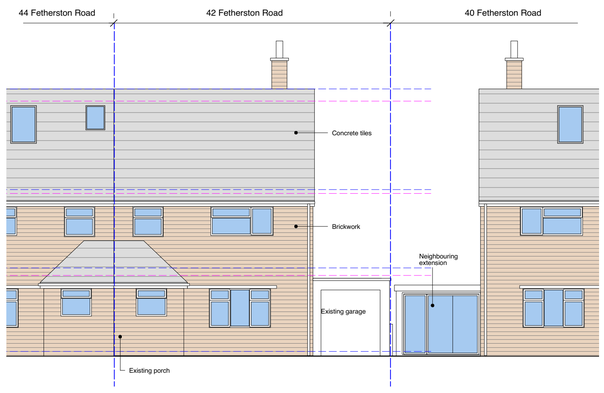

4 EXISTING FRONT ELEVATION (North facing)
Scale - 1:100

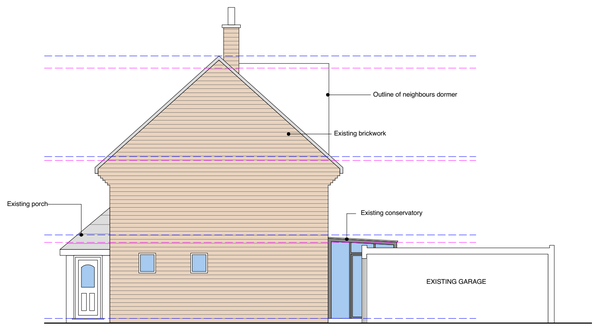

5 EXISTING SIDE ELEVATION (West Facing)
Scale - 1:100

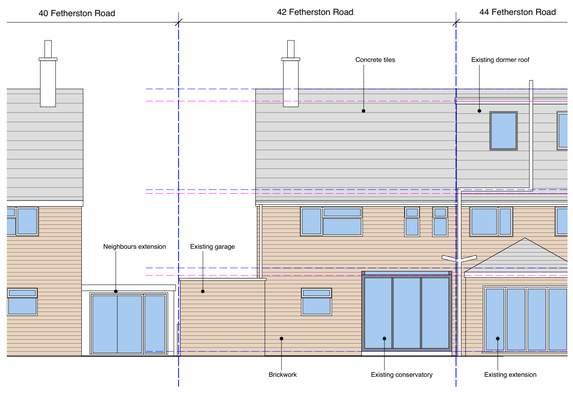

6 EXISTING REAR ELEVATION (South Facing)
Scale - 1:100



Scale bar @ 1:1250

0m 10 20 30 40 50m 60 70 80 90 100

8 SITE LOCATION PLAN
Scale - 1:1250

SCALE 1:100

0m 1m 2m 3m 4m 5m 6m 7m 8m 9m 10m

Scale 1:50

0m 1m 2m 3m 4m 5m

REVISION	DATE	COMMENT	BY
-	-	-	-

HAPA ARCHITECTS

Job Name
42 FETHERSTON ROAD, LANCING, BN15 9RH

Status
PLANNING

Drawing Title
EXISTING PLANS, ELEVATIONS, SITE LOCATION PLAN AND BLOCK PLAN

Date
JULY '22

Scale
1:50, 100, 500 & 1250 @ A1

Job No
0000

Drawing Number
AL-100

© All rights reserved - Do not scale off drawing
Drawings prepared by HAPA ARCHITECTS LTD
www.hapa-architects.co.uk