
219 TARRING ROAD
CHANGE OF USE - EXISTING


BOROUGH OF WORTHING
DEPOSITED 16.01.09
TP. REF. No.
WB/ 09/0042/FUL

WORTHING BOROUGH COUNCIL
- 9 MAR 2009
PLANNING PERMISSION GRANTED
SUBJECT TO CONDITIONS


WEST ELEVATION

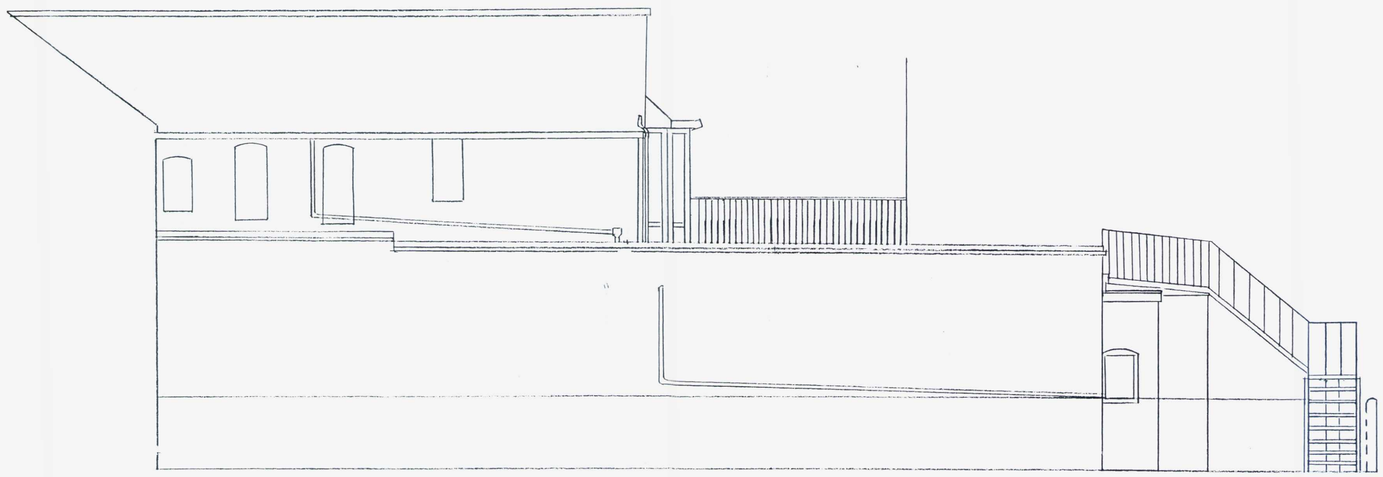

SOUTH ELEVATION

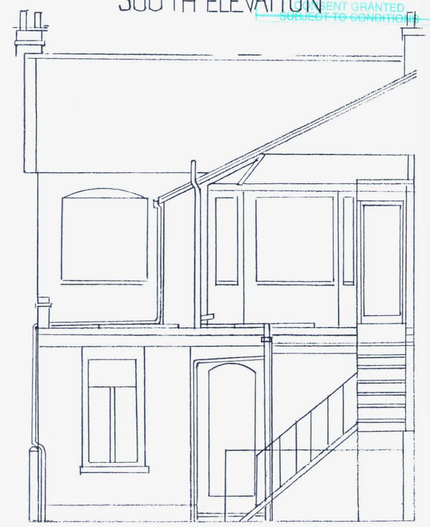

GROUND FLOOR

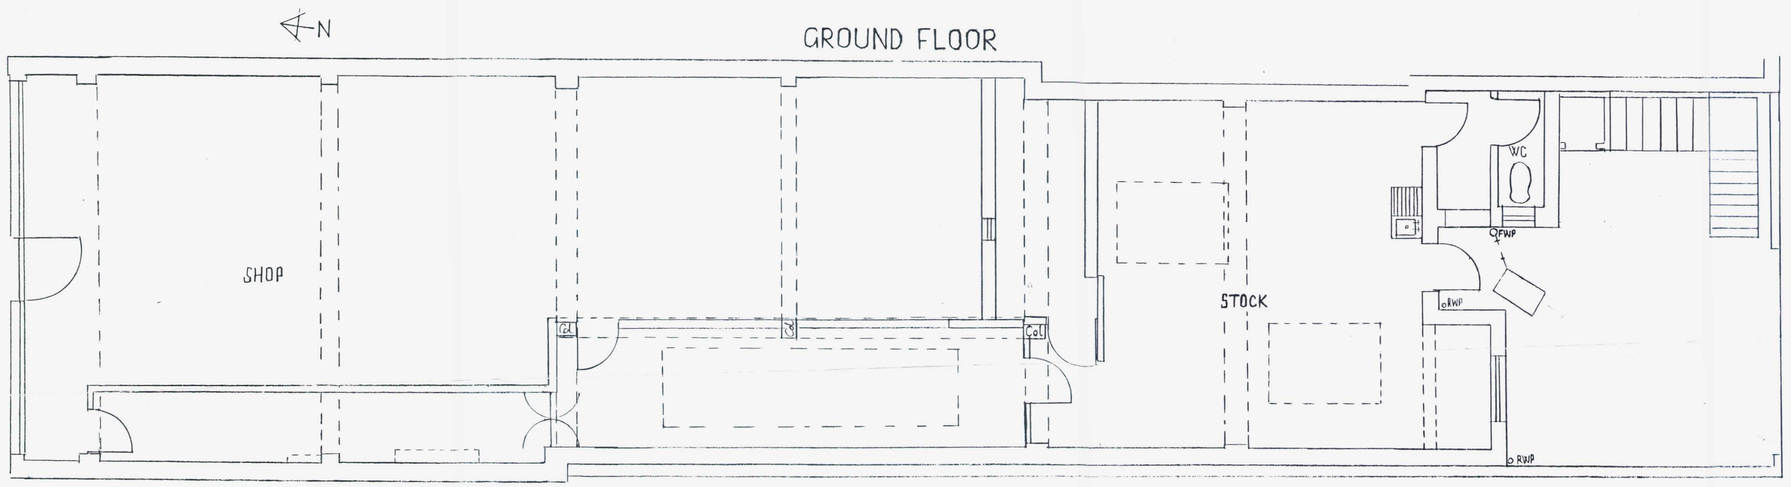

DELTAPLAN
12 MOUNT PLEASANT, ARUNDEL, WEST SUSSEX, BN18 9BB
tel.: 01903 882520

PROJECT FOR
R EVERITT

219 TARRING ROAD, WORTHING, BN11 4HW

SCALE 1:50 DATE 8 JULY 2008 REVISION A2