



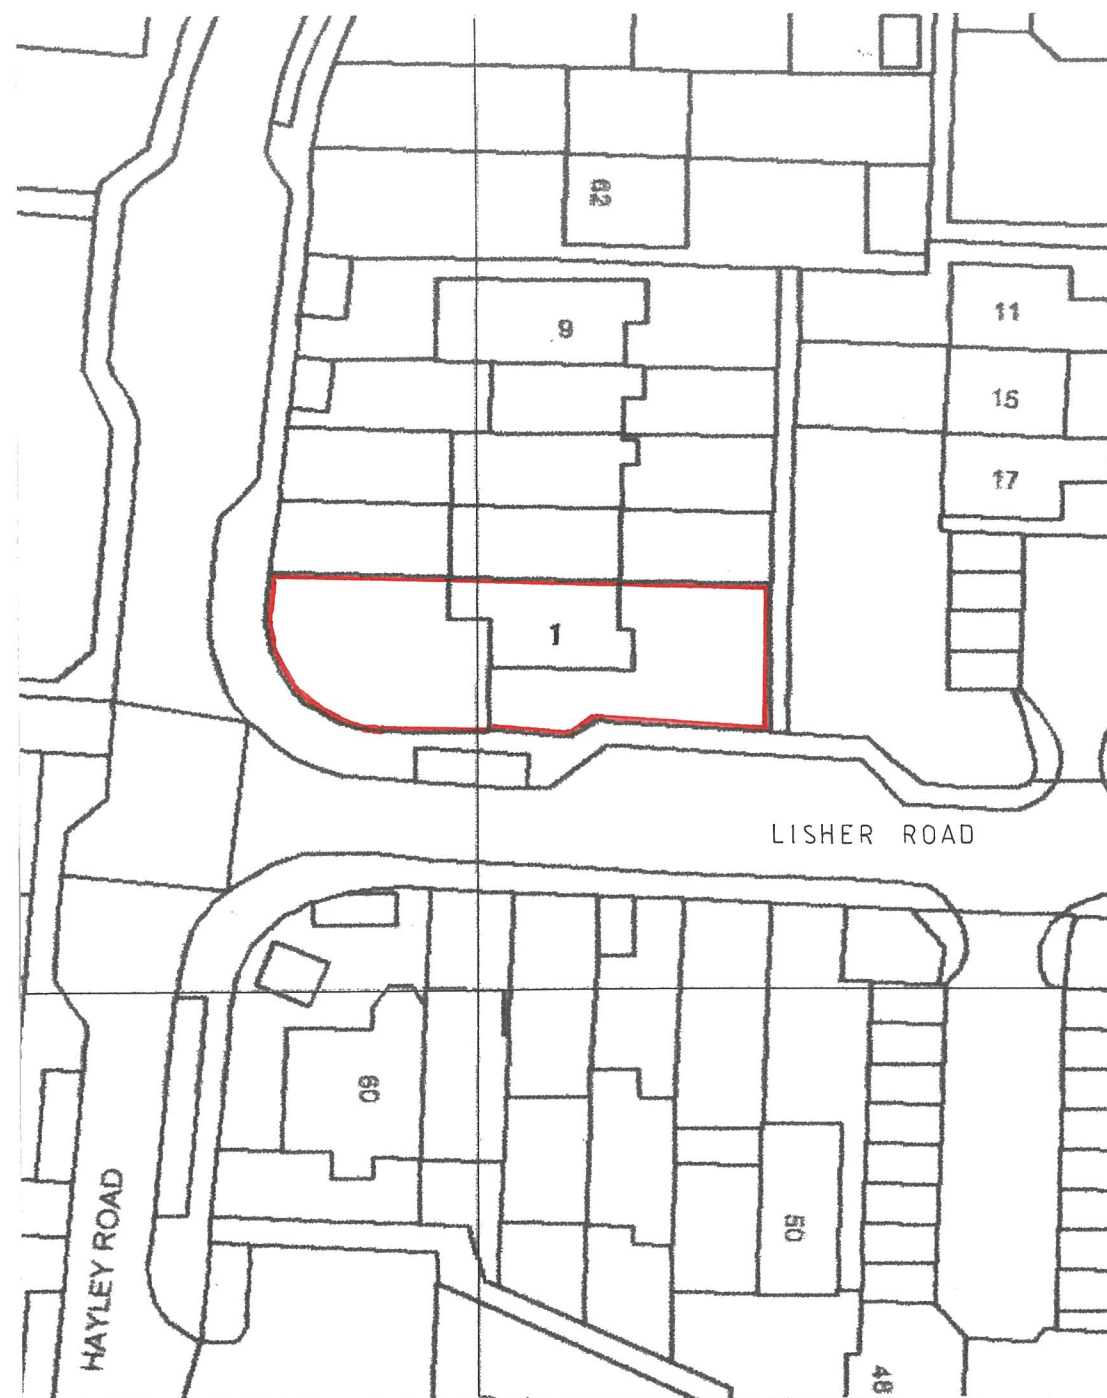

EXISTING

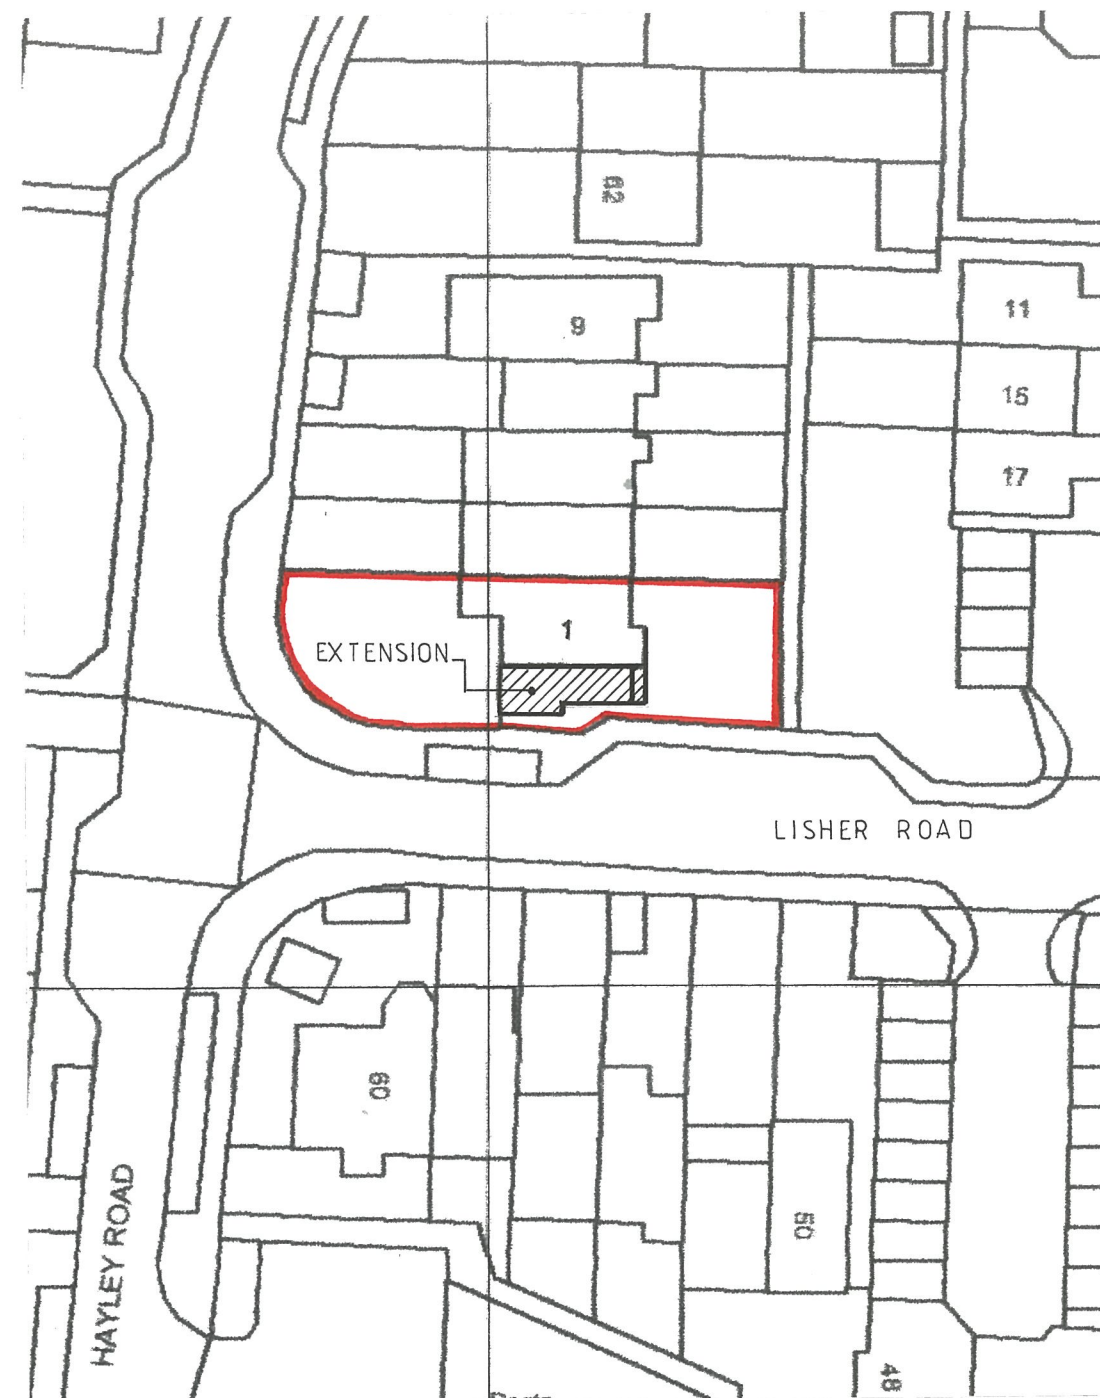

PROPOSED



atelier consultants

chartered architects
44a high street
steyping
bn44 3ye

phone 07977 070 031
e.mail peter@atelierconsultants.co.uk

Project : 1 LISHER ROAD, BN15 9EY

Client :

Drawing Title : Existing and Proposed Block Plans

Scale: 1:500 @ A3 Date: July 2026

Drawing Number: 289 / P / 002 Rev.